


NOTES:

1. PRIOR TO TRIMMING/MOWING, REMOVE ANY TRASH OR OTHER DEBRIS FROM THE HATCHED AREA.
2. TRIM/MOW 3' AROUND ANY SIGN POST, POWER POLE, FIRE HYDRANT, AND MAILBOX WITHIN THE HATCHED AREA.
3. REMOVE ANY CLIPPINGS FROM SIDEWALKS, CURB & GUTTER, STREET, OR PARKING LOT; IF RELOCATING CLIPPINGS TO A MOWED AREA, ENSURE NOT LEFT IN PILES OR CLUMPS.
4. NO GRASS CLIPPINGS, TRASH OR DEBRIS IS TO BE LEFT IN ANY STORM DRAINAGE STRUCTURE OR CONVEYANCE.

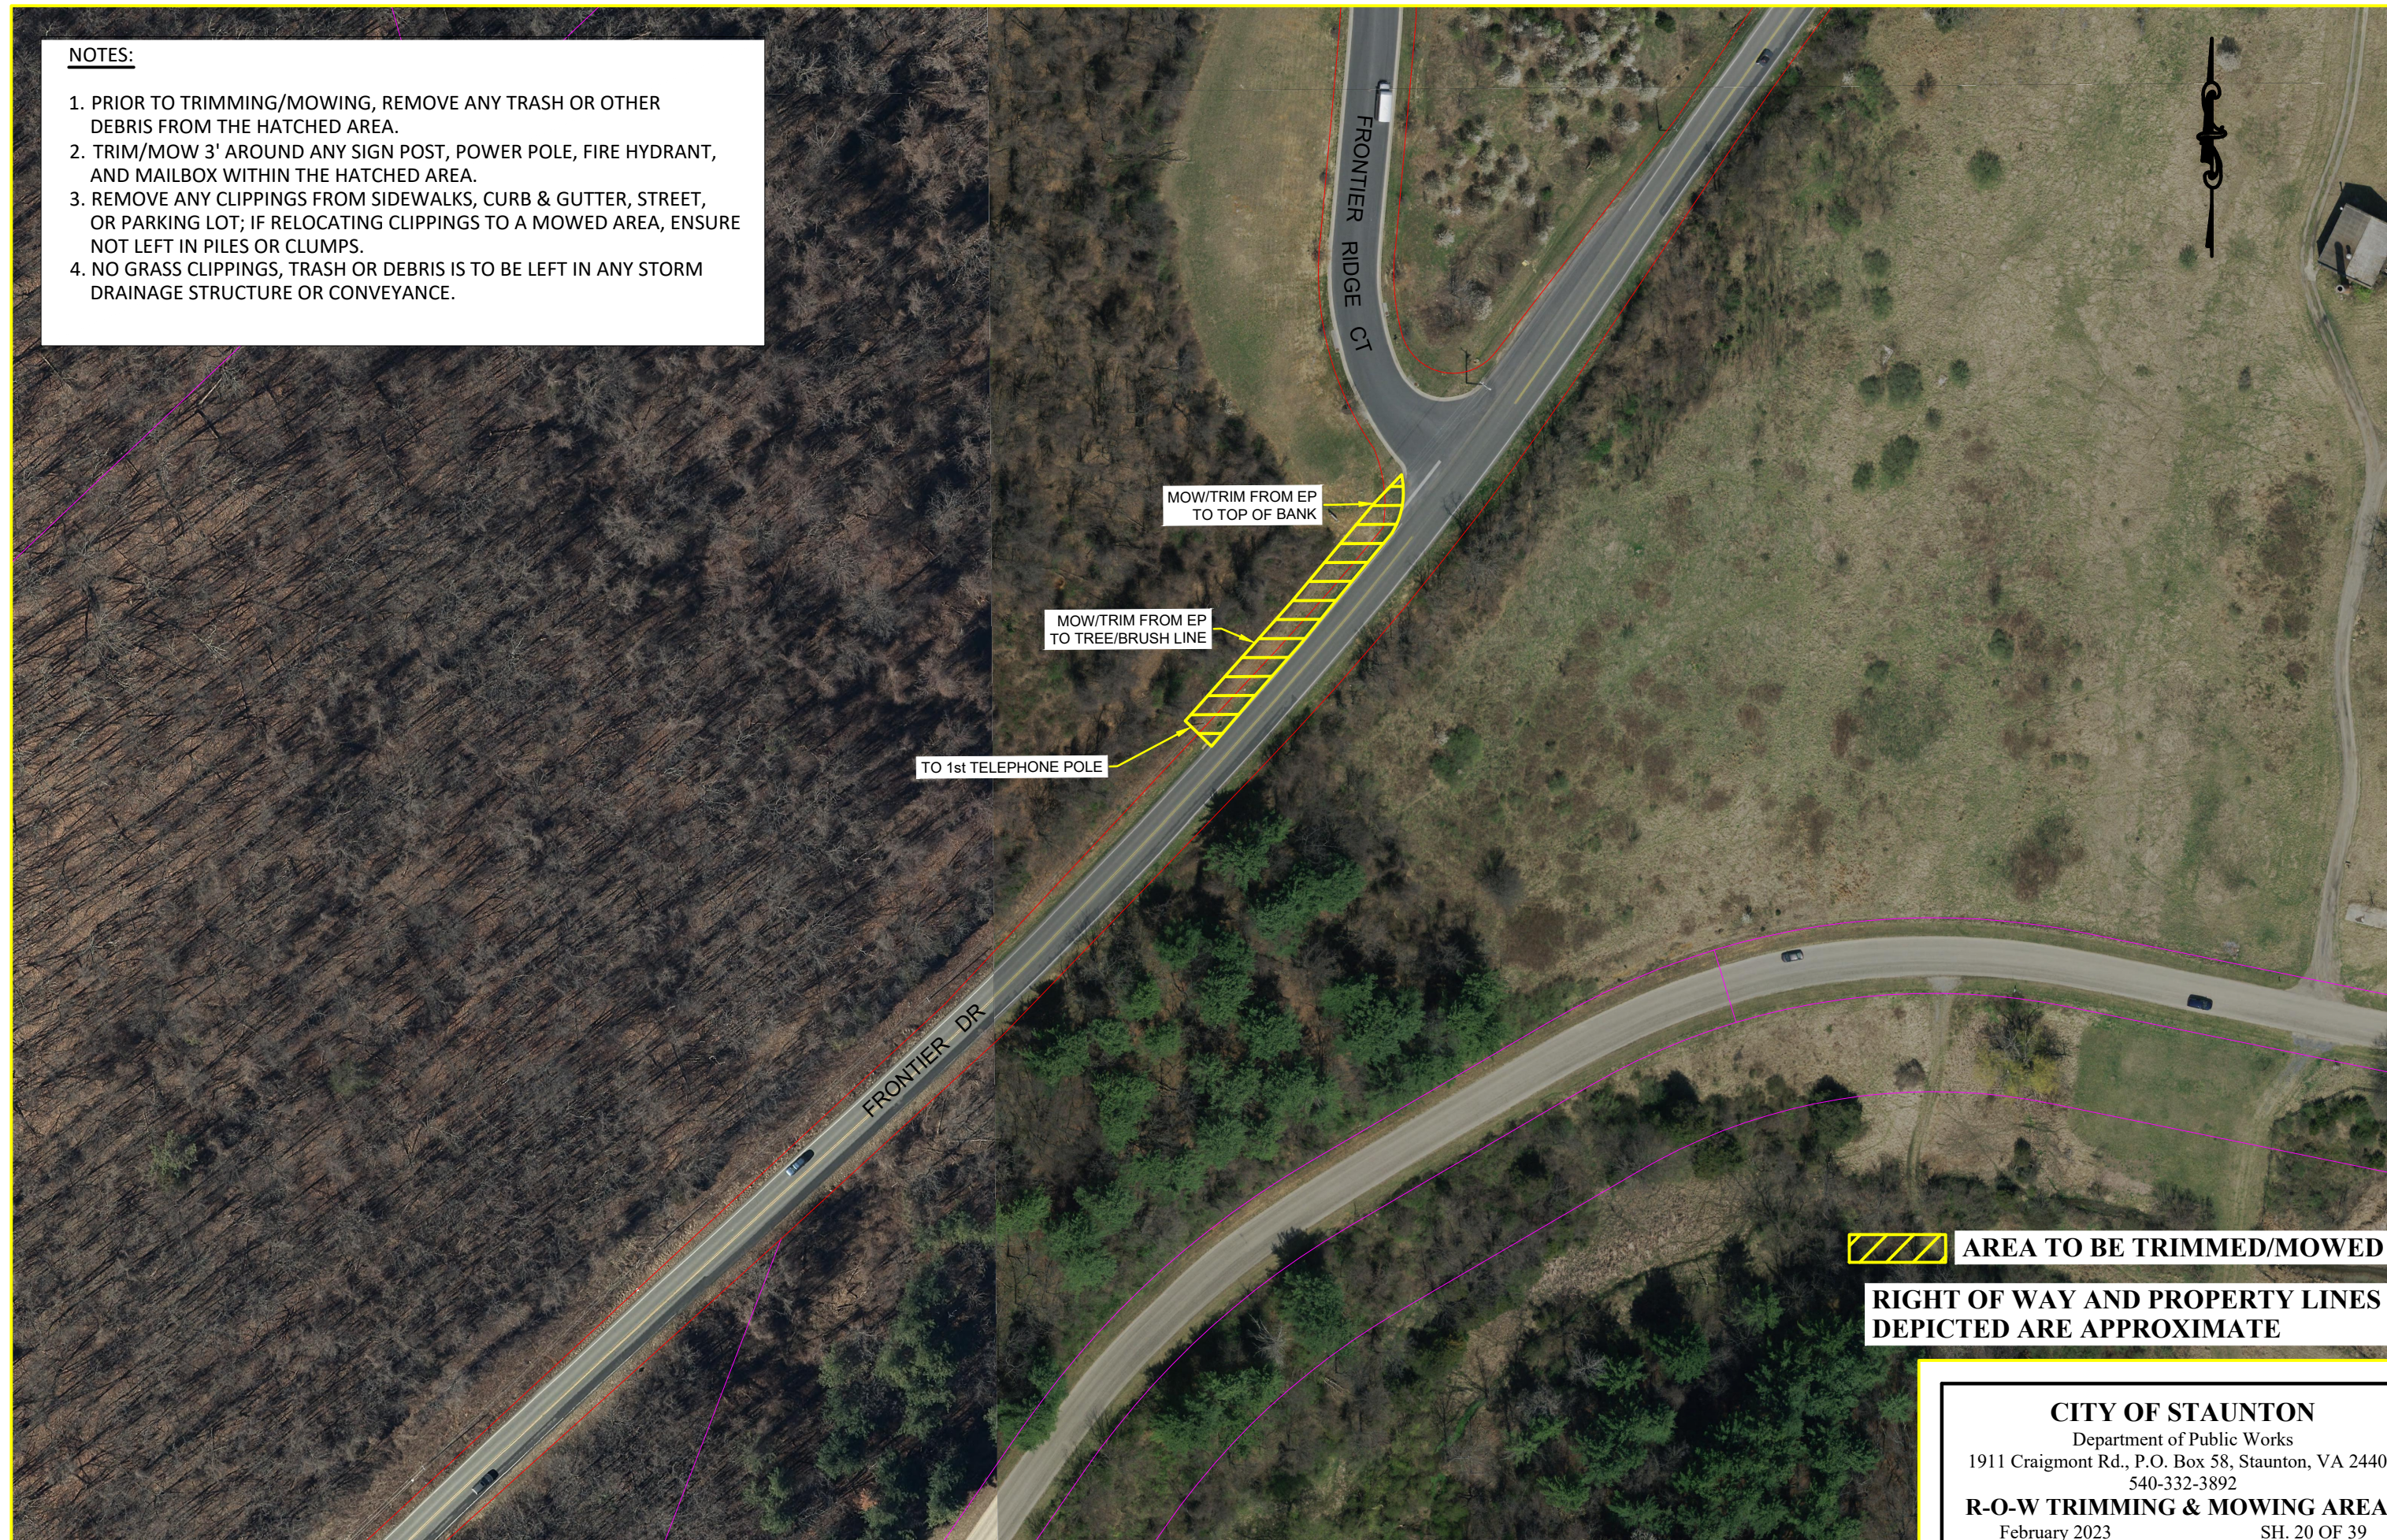


 **AREA TO BE TRIMMED/MOWED**

**RIGHT OF WAY AND PROPERTY LINES
DEPICTED ARE APPROXIMATE**

CITY OF STAUNTON
Department of Public Works
1911 Craigmont Rd., P.O. Box 58, Staunton, VA 24402
540-332-3892
R-O-W TRIMMING & MOWING AREAS
February 2023 SH. 20 OF 39

NOTES:

1. PRIOR TO TRIMMING/MOWING, REMOVE ANY TRASH OR OTHER DEBRIS FROM THE HATCHED AREA.
2. TRIM/MOW 3' AROUND ANY SIGN POST, POWER POLE, FIRE HYDRANT, AND MAILBOX WITHIN THE HATCHED AREA.
3. REMOVE ANY CLIPPINGS FROM SIDEWALKS, CURB & GUTTER, STREET, OR PARKING LOT; IF RELOCATING CLIPPINGS TO A MOWED AREA, ENSURE NOT LEFT IN PILES OR CLUMPS.
4. NO GRASS CLIPPINGS, TRASH OR DEBRIS IS TO BE LEFT IN ANY STORM DRAINAGE STRUCTURE OR CONVEYANCE.

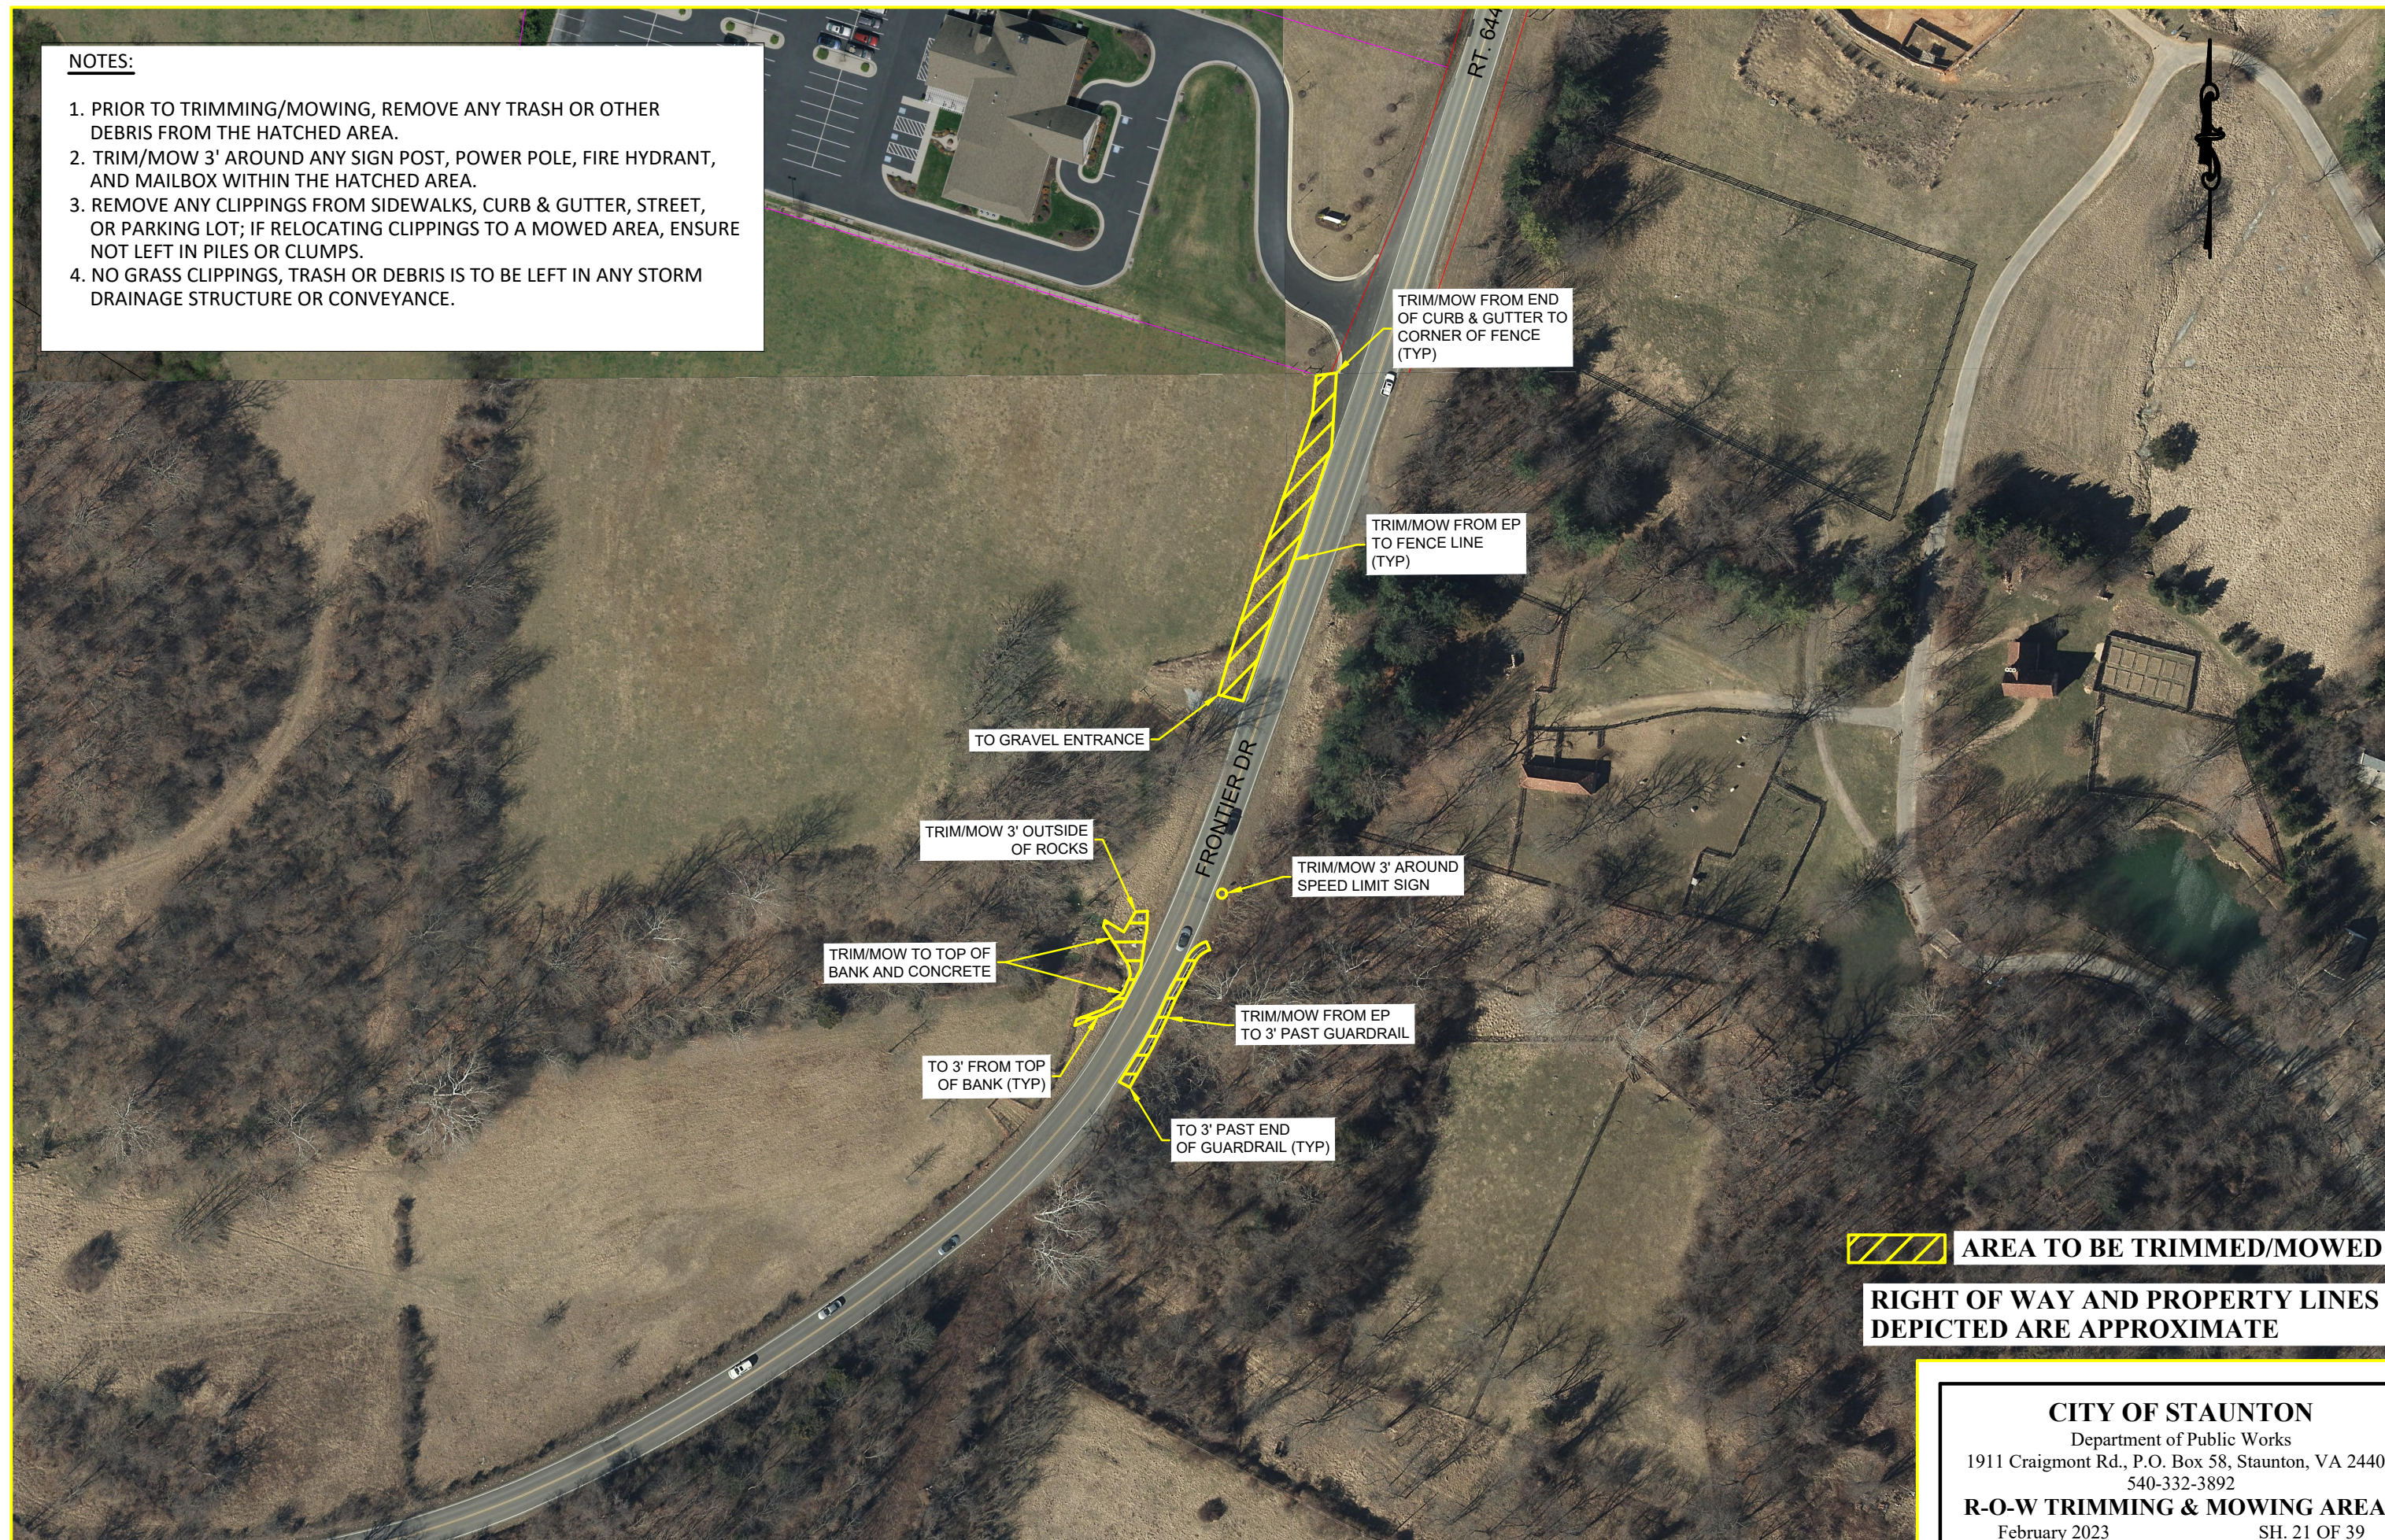


 **AREA TO BE TRIMMED/MOWED**

**RIGHT OF WAY AND PROPERTY LINES
DEPICTED ARE APPROXIMATE**

CITY OF STAUNTON
Department of Public Works
1911 Craigmont Rd., P.O. Box 58, Staunton, VA 24402
540-332-3892
R-O-W TRIMMING & MOWING AREAS
February 2023 SH. 21 OF 39

NOTES:

1. PRIOR TO TRIMMING/MOWING, REMOVE ANY TRASH OR OTHER DEBRIS FROM THE HATCHED AREA.
2. TRIM/MOW 3' AROUND ANY SIGN POST, POWER POLE, FIRE HYDRANT, AND MAILBOX WITHIN THE HATCHED AREA.
3. REMOVE ANY CLIPPINGS FROM SIDEWALKS, CURB & GUTTER, STREET, OR PARKING LOT; IF RELOCATING CLIPPINGS TO A MOWED AREA, ENSURE NOT LEFT IN PILES OR CLUMPS.
4. NO GRASS CLIPPINGS, TRASH OR DEBRIS IS TO BE LEFT IN ANY STORM DRAINAGE STRUCTURE OR CONVEYANCE.

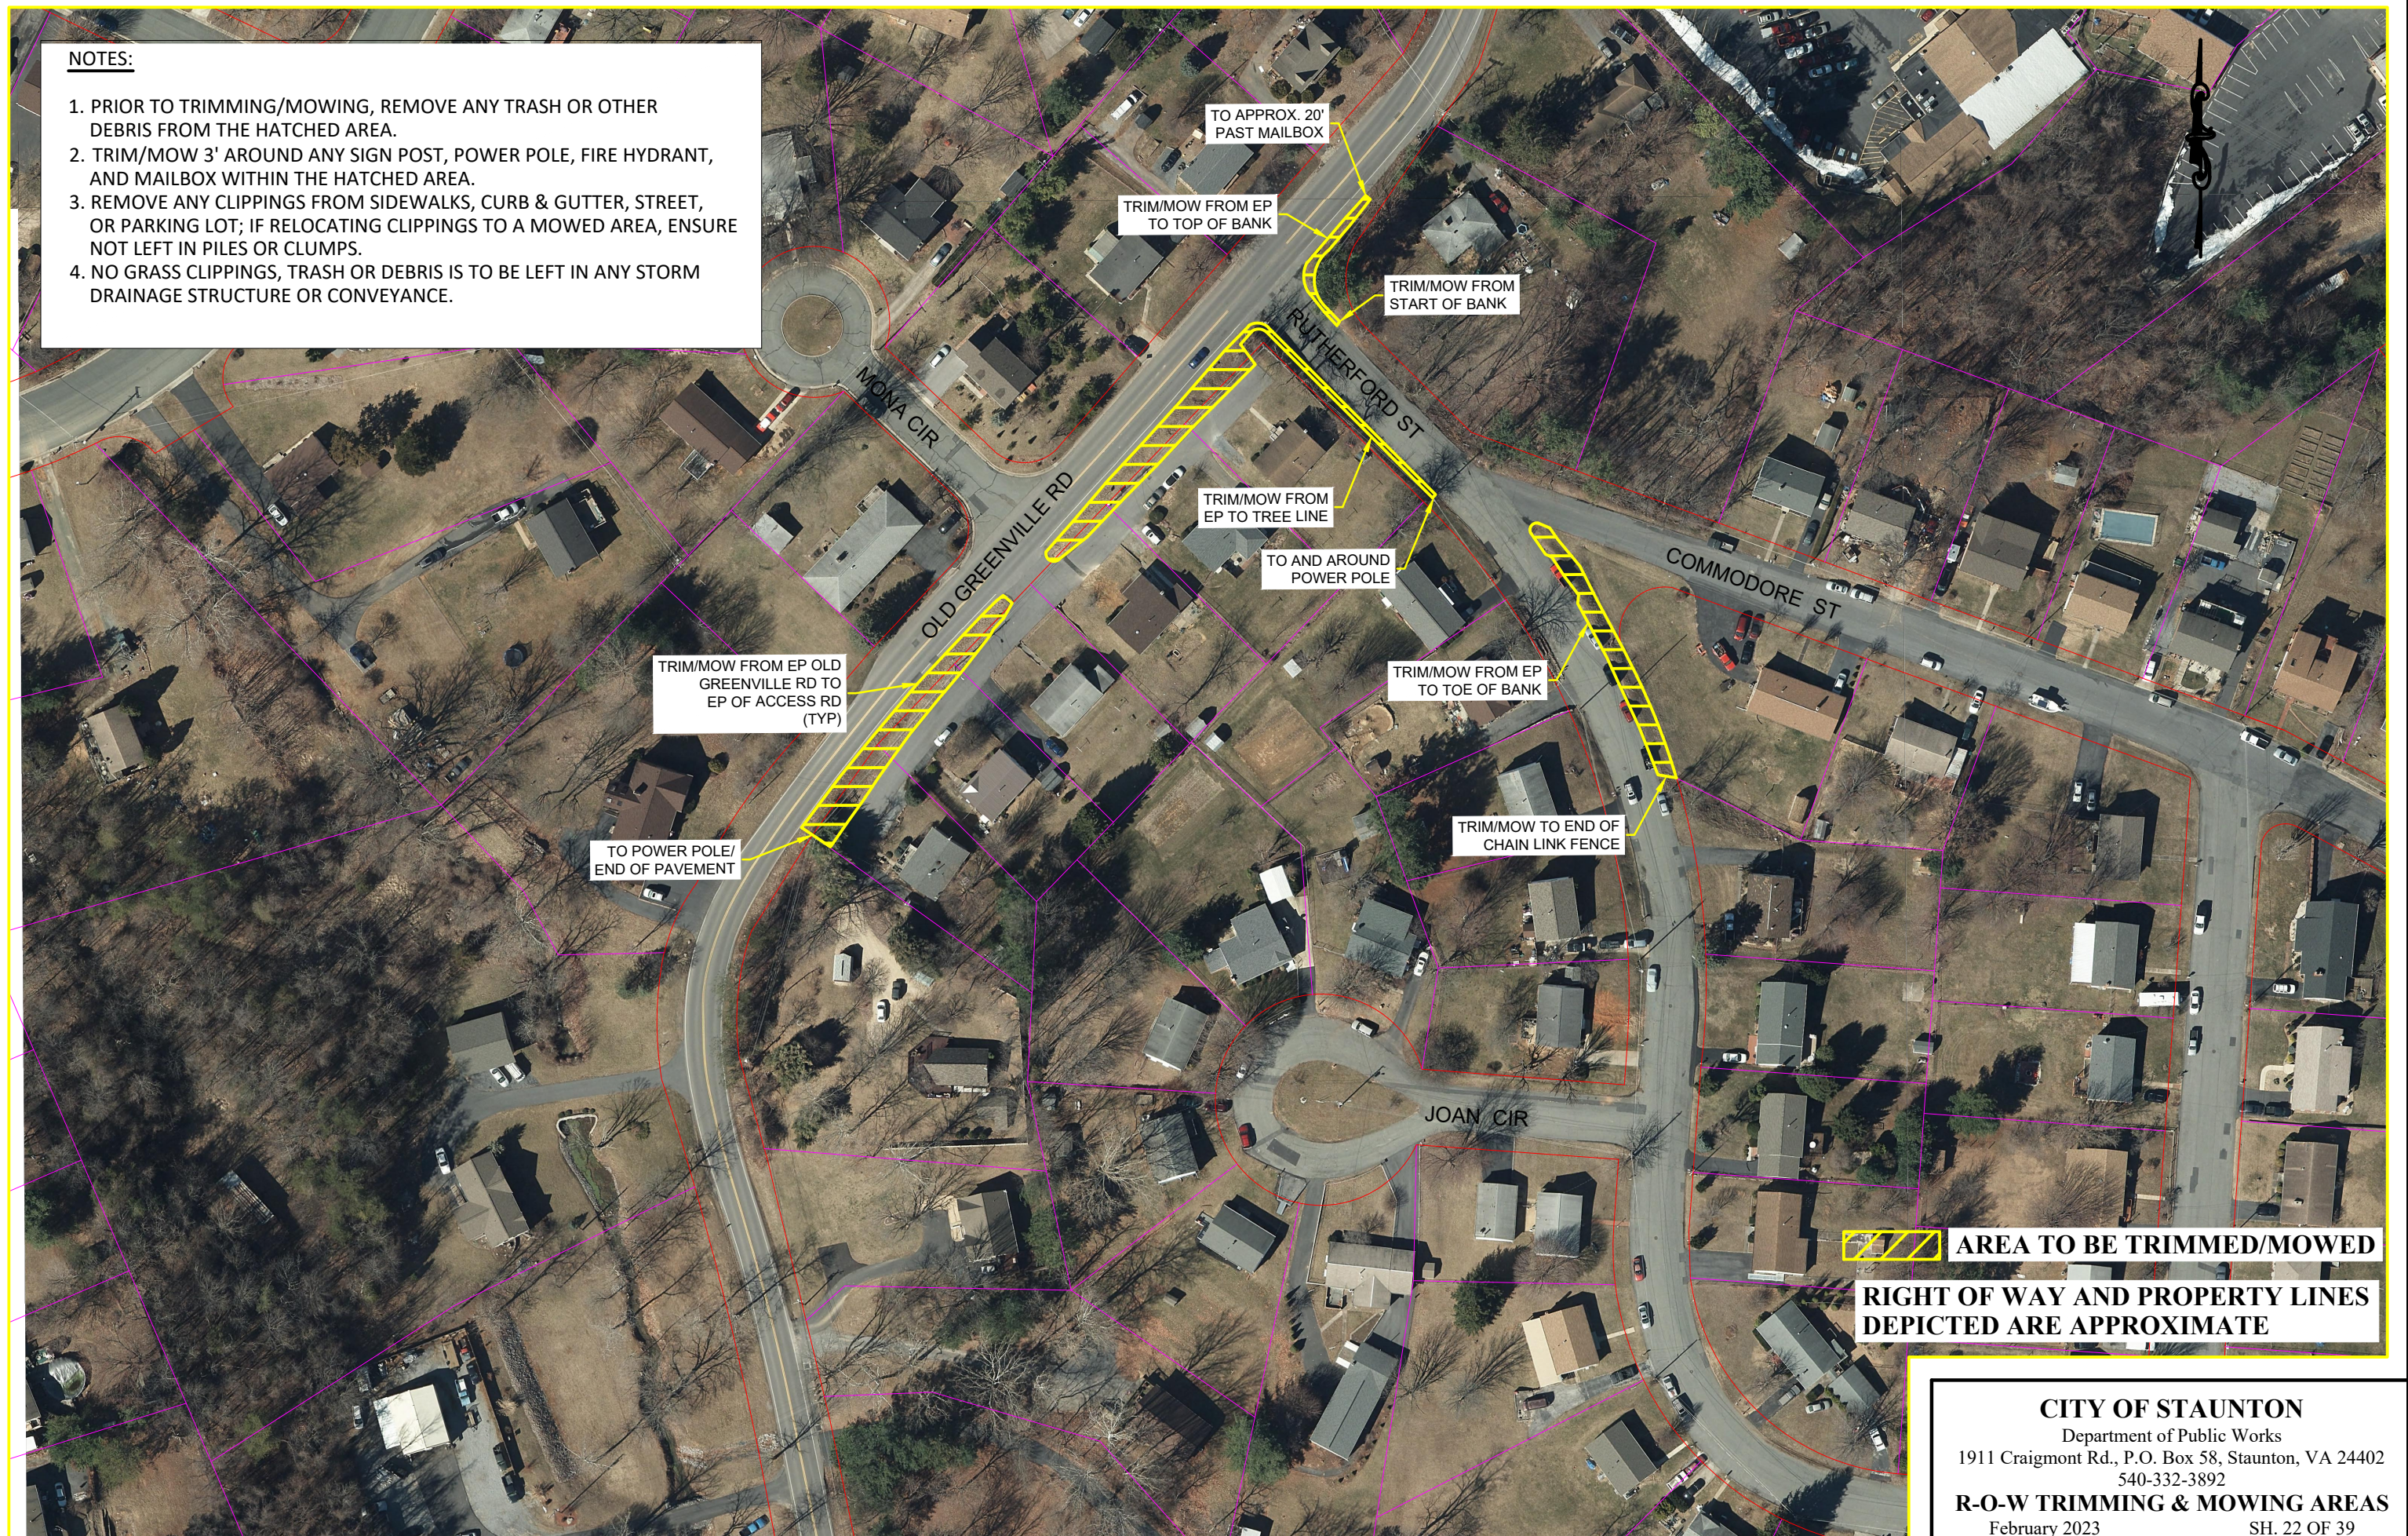

CITY OF STAUNTON

Department of Public Works
1911 Craigmont Rd., P.O. Box 58, Staunton, VA 24402
540-332-3892

R-O-W TRIMMING & MOWING AREAS

February 2023

SH. 22 OF 39

NOTES:

1. PRIOR TO TRIMMING/MOWING, REMOVE ANY TRASH OR OTHER DEBRIS FROM THE HATCHED AREA.
2. TRIM/MOW 3' AROUND ANY SIGN POST, POWER POLE, FIRE HYDRANT, AND MAILBOX WITHIN THE HATCHED AREA.
3. REMOVE ANY CLIPPINGS FROM SIDEWALKS, CURB & GUTTER, STREET, OR PARKING LOT; IF RELOCATING CLIPPINGS TO A MOWED AREA, ENSURE NOT LEFT IN PILES OR CLUMPS.
4. NO GRASS CLIPPINGS, TRASH OR DEBRIS IS TO BE LEFT IN ANY STORM DRAINAGE STRUCTURE OR CONVEYANCE.

TRIM/MOW 3' AROUND
BILLBOARD SUPPORTS
& IN BETWEEN
SUPPORTS

TO END OF
TREE/BRUSH LINE

TRIM/MOW FROM BACK OF
SIDEWALK TO TREE/BRUSH LINE

TO END OF
TREE/BRUSH LINE

 **AREA TO BE TRIMMED/MOWED**

**RIGHT OF WAY AND PROPERTY LINES
DEPICTED ARE APPROXIMATE**

CITY OF STAUNTON

Department of Public Works
1911 Craigmont Rd., P.O. Box 58, Staunton, VA 24402
540-332-3892

R-O-W TRIMMING & MOWING AREAS

February 2023

SH. 23 OF 39

NOTES:

1. PRIOR TO TRIMMING/MOWING, REMOVE ANY TRASH OR OTHER DEBRIS FROM THE HATCHED AREA.
2. TRIM/MOW 3' AROUND ANY SIGN POST, POWER POLE, FIRE HYDRANT, AND MAILBOX WITHIN THE HATCHED AREA.
3. REMOVE ANY CLIPPINGS FROM SIDEWALKS, CURB & GUTTER, STREET, OR PARKING LOT; IF RELOCATING CLIPPINGS TO A MOWED AREA, ENSURE NOT LEFT IN PILES OR CLUMPS.
4. NO GRASS CLIPPINGS, TRASH OR DEBRIS IS TO BE LEFT IN ANY STORM DRAINAGE STRUCTURE OR CONVEYANCE.

THIS AREA WILL ONLY
BE TRIMMED/MOWED
TWICE A YEAR AS ACCORDING
TO CONTRACT DOCUMENTS

TRIM/MOW FROM BACK OF
CURB / CHAIN LINK FENCE
(TYP)

TRIM/MOW 3'
PASSED TOP OF
DITCH BANK
(TYP)

TRIM/MOW TO 3'
PAST TOP OF BANKS
(TYP)

TRIM/MOW TO EP

TRIM/MOW TO TOP
OF BANK

TRIM/MOW 3' AROUND
GUARDRAIL TO END OF
BRIDGE

TRIM/MOW FROM BACK
OF CURB TO TOP OF BANK

TRIM/MOW 3' AROUND
BILLBOARD SUPPORTS
& IN BETWEEN
SUPPORTS

**AREA TO BE TRIMMED/MOWED
TWICE A YEAR**

AREA TO BE TRIMMED/MOWED

**RIGHT OF WAY AND PROPERTY LINES
DEPICTED ARE APPROXIMATE**

CITY OF STAUNTON

Department of Public Works
1911 Craigmont Rd., P.O. Box 58, Staunton, VA 24402
540-332-3892


R-O-W TRIMMING & MOWING AREAS

February 2023

SH. 24 OF 39

NOTES:

1. PRIOR TO TRIMMING/MOWING, REMOVE ANY TRASH OR OTHER DEBRIS FROM THE HATCHED AREA.
2. TRIM/MOW 3' AROUND ANY SIGN POST, POWER POLE, FIRE HYDRANT, AND MAILBOX WITHIN THE HATCHED AREA.
3. REMOVE ANY CLIPPINGS FROM SIDEWALKS, CURB & GUTTER, STREET, OR PARKING LOT; IF RELOCATING CLIPPINGS TO A MOWED AREA, ENSURE NOT LEFT IN PILES OR CLUMPS.
4. NO GRASS CLIPPINGS, TRASH OR DEBRIS IS TO BE LEFT IN ANY STORM DRAINAGE STRUCTURE OR CONVEYANCE.

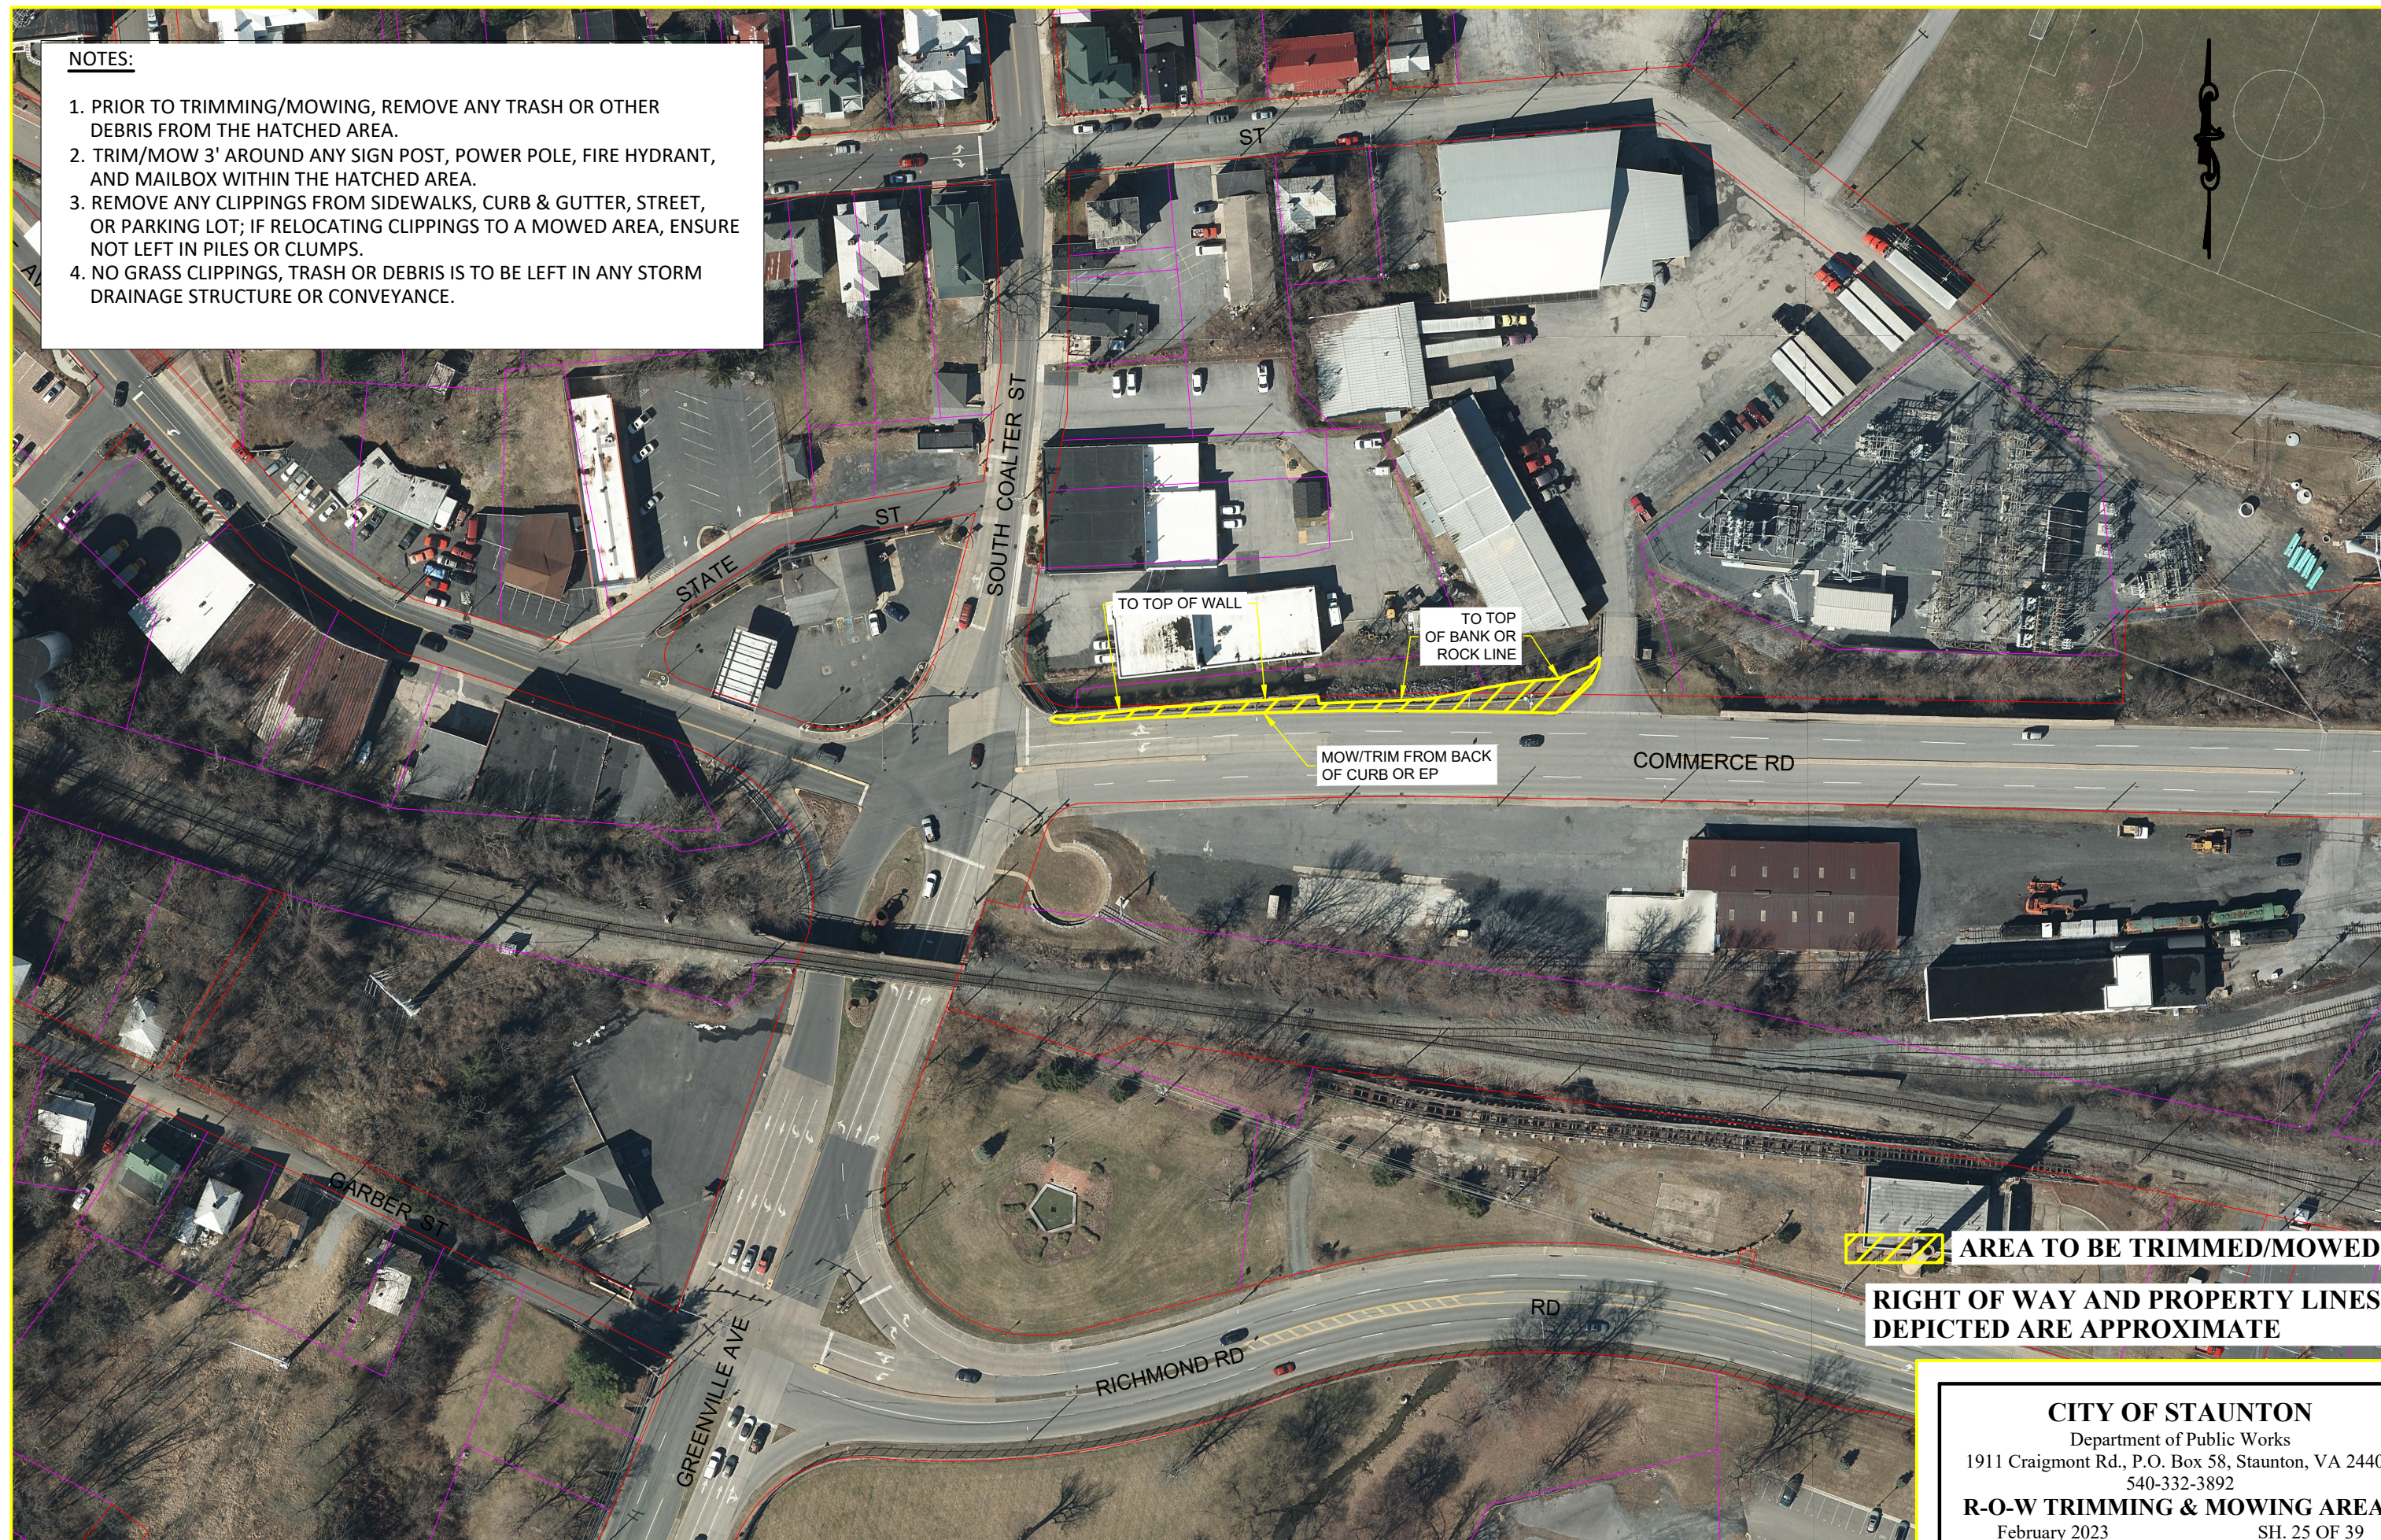

CITY OF STAUNTON

Department of Public Works
1911 Craigmont Rd., P.O. Box 58, Staunton, VA 24402
540-332-3892


R-O-W TRIMMING & MOWING AREAS

February 2023

SH. 25 OF 39

NOTES:

1. PRIOR TO TRIMMING/MOWING, REMOVE ANY TRASH OR OTHER DEBRIS FROM THE HATCHED AREA.
2. TRIM/MOW 3' AROUND ANY SIGN POST, POWER POLE, FIRE HYDRANT, AND MAILBOX WITHIN THE HATCHED AREA.
3. REMOVE ANY CLIPPINGS FROM SIDEWALKS, CURB & GUTTER, STREET, OR PARKING LOT; IF RELOCATING CLIPPINGS TO A MOWED AREA, ENSURE NOT LEFT IN PILES OR CLUMPS.
4. NO GRASS CLIPPINGS, TRASH OR DEBRIS IS TO BE LEFT IN ANY STORM DRAINAGE STRUCTURE OR CONVEYANCE.

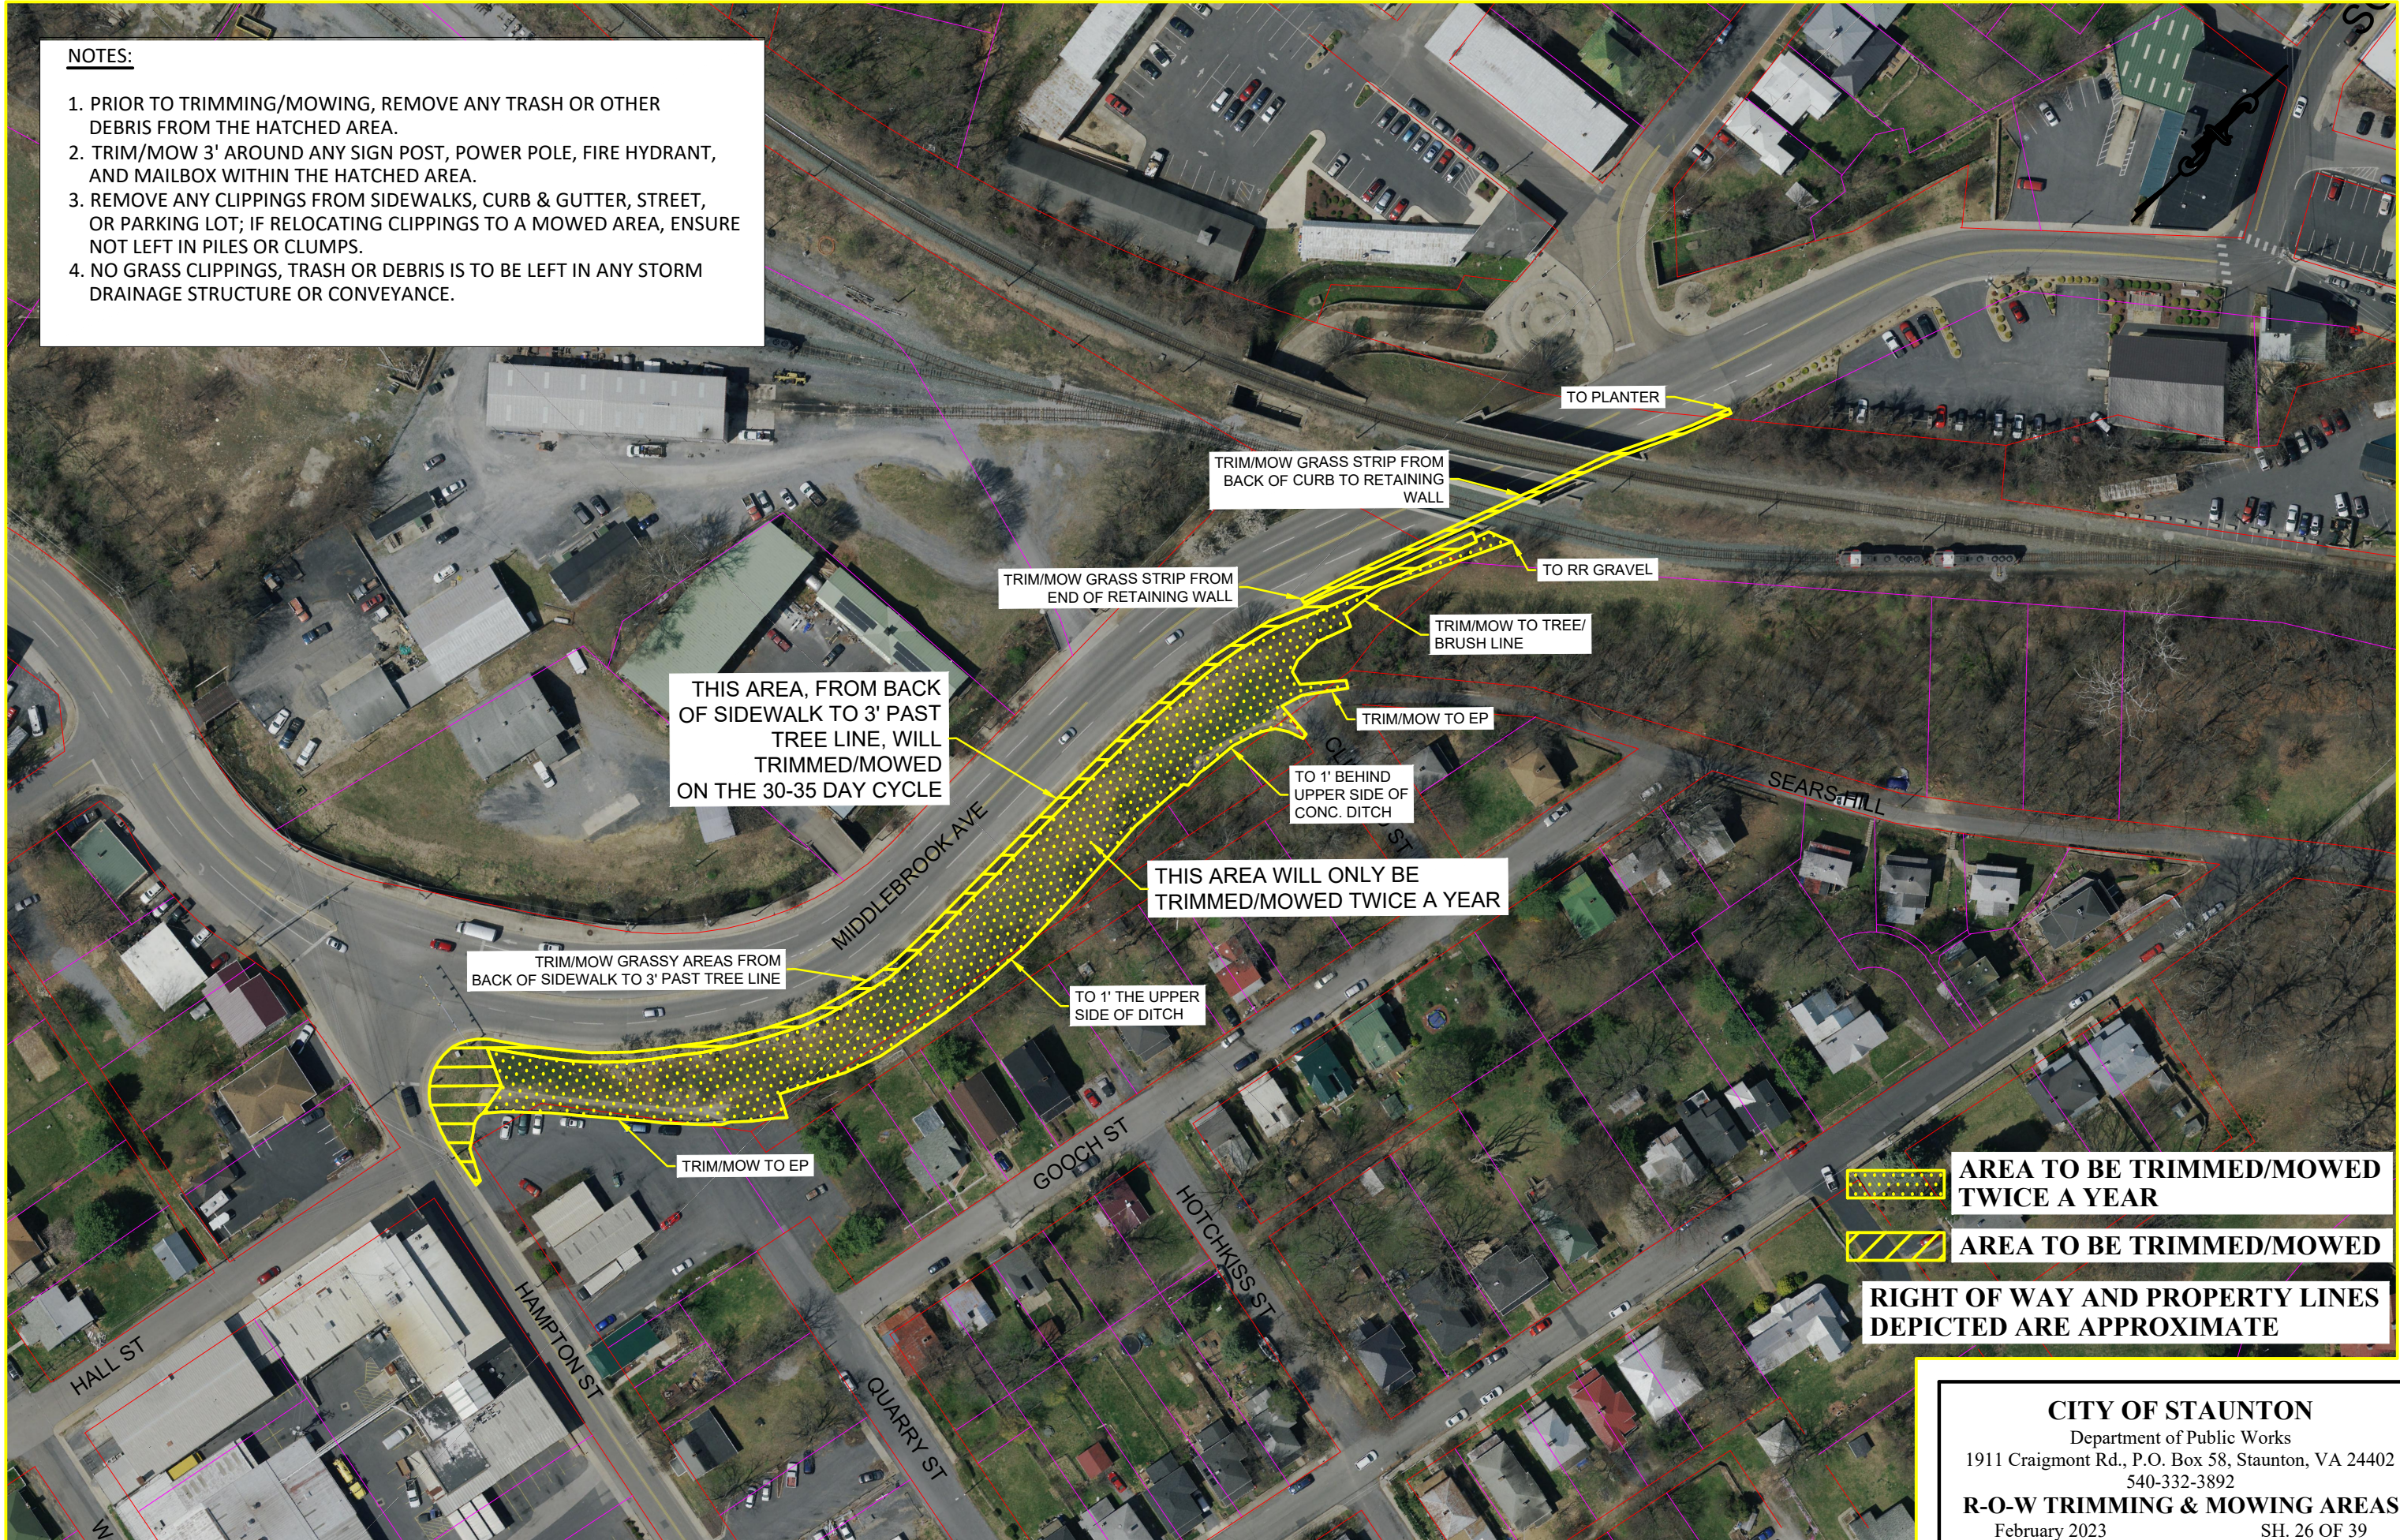

NOTES:

1. PRIOR TO TRIMMING/MOWING, REMOVE ANY TRASH OR OTHER DEBRIS FROM THE HATCHED AREA.
2. TRIM/MOW 3' AROUND ANY SIGN POST, POWER POLE, FIRE HYDRANT, AND MAILBOX WITHIN THE HATCHED AREA.
3. REMOVE ANY CLIPPINGS FROM SIDEWALKS, CURB & GUTTER, STREET, OR PARKING LOT; IF RELOCATING CLIPPINGS TO A MOWED AREA, ENSURE NOT LEFT IN PILES OR CLUMPS.
4. NO GRASS CLIPPINGS, TRASH OR DEBRIS IS TO BE LEFT IN ANY STORM DRAINAGE STRUCTURE OR CONVEYANCE.

- NOTES:
1. PRIOR TO TRIMMING/MOWING, REMOVE ANY TRASH OR OTHER DEBRIS FROM THE HATCHED AREA.
 2. TRIM/MOW 3' AROUND ANY SIGN POST, POWER POLE, FIRE HYDRANT, AND MAILBOX WITHIN THE HATCHED AREA.
 3. REMOVE ANY CLIPPINGS FROM SIDEWALKS, CURB & GUTTER, STREET, OR PARKING LOT; IF RELOCATING CLIPPINGS TO A MOWED AREA, ENSURE NOT LEFT IN PILES OR CLUMPS.
 4. NO GRASS CLIPPINGS, TRASH OR DEBRIS IS TO BE LEFT IN ANY STORM DRAINAGE STRUCTURE OR CONVEYANCE.

TRIM/MOW TO CONCRETE
GARAGE ENTRANCE

EDGE OF PAVEMENT
TO BUILDING/WALL

TRIM/MOW TO AND
AROUND GUY
WIRES

TO 3' PAST END
OF GUARDRAIL
(TYP)

TRIM/MOW FROM BACK
OF SIDEWALK TO 3'
BEHIND GUARDRAIL

TRIM/MOW 3' BEYOND
END OF GUARDRAIL
(TYP)

TRIM/MOW EP TO 3'
BEHIND GUARDRAIL
OR TREE/BRUSH LINE

TRIM/MOW FROM
EP ALLEY WAY TO
EP STUART ST

TRIM/MOW TO ROCK WALL

TRIM/MOW FROM EP TO EP

AREA TO BE TRIMMED/MOWED

**RIGHT OF WAY AND PROPERTY LINES
DEPICTED ARE APPROXIMATE**

CITY OF STAUNTON

Department of Public Works
1911 Craigmont Rd., P.O. Box 58, Staunton, VA 24402
540-332-3892


R-O-W TRIMMING & MOWING AREAS

February 2023

SH. 27 OF 39

NOTES:

1. PRIOR TO TRIMMING/MOWING, REMOVE ANY TRASH OR OTHER DEBRIS FROM THE HATCHED AREA.
2. TRIM/MOW 3' AROUND ANY SIGN POST, POWER POLE, FIRE HYDRANT, AND MAILBOX WITHIN THE HATCHED AREA.
3. REMOVE ANY CLIPPINGS FROM SIDEWALKS, CURB & GUTTER, STREET, OR PARKING LOT; IF RELOCATING CLIPPINGS TO A MOWED AREA, ENSURE NOT LEFT IN PILES OR CLUMPS.
4. NO GRASS CLIPPINGS, TRASH OR DEBRIS IS TO BE LEFT IN ANY STORM DRAINAGE STRUCTURE OR CONVEYANCE.

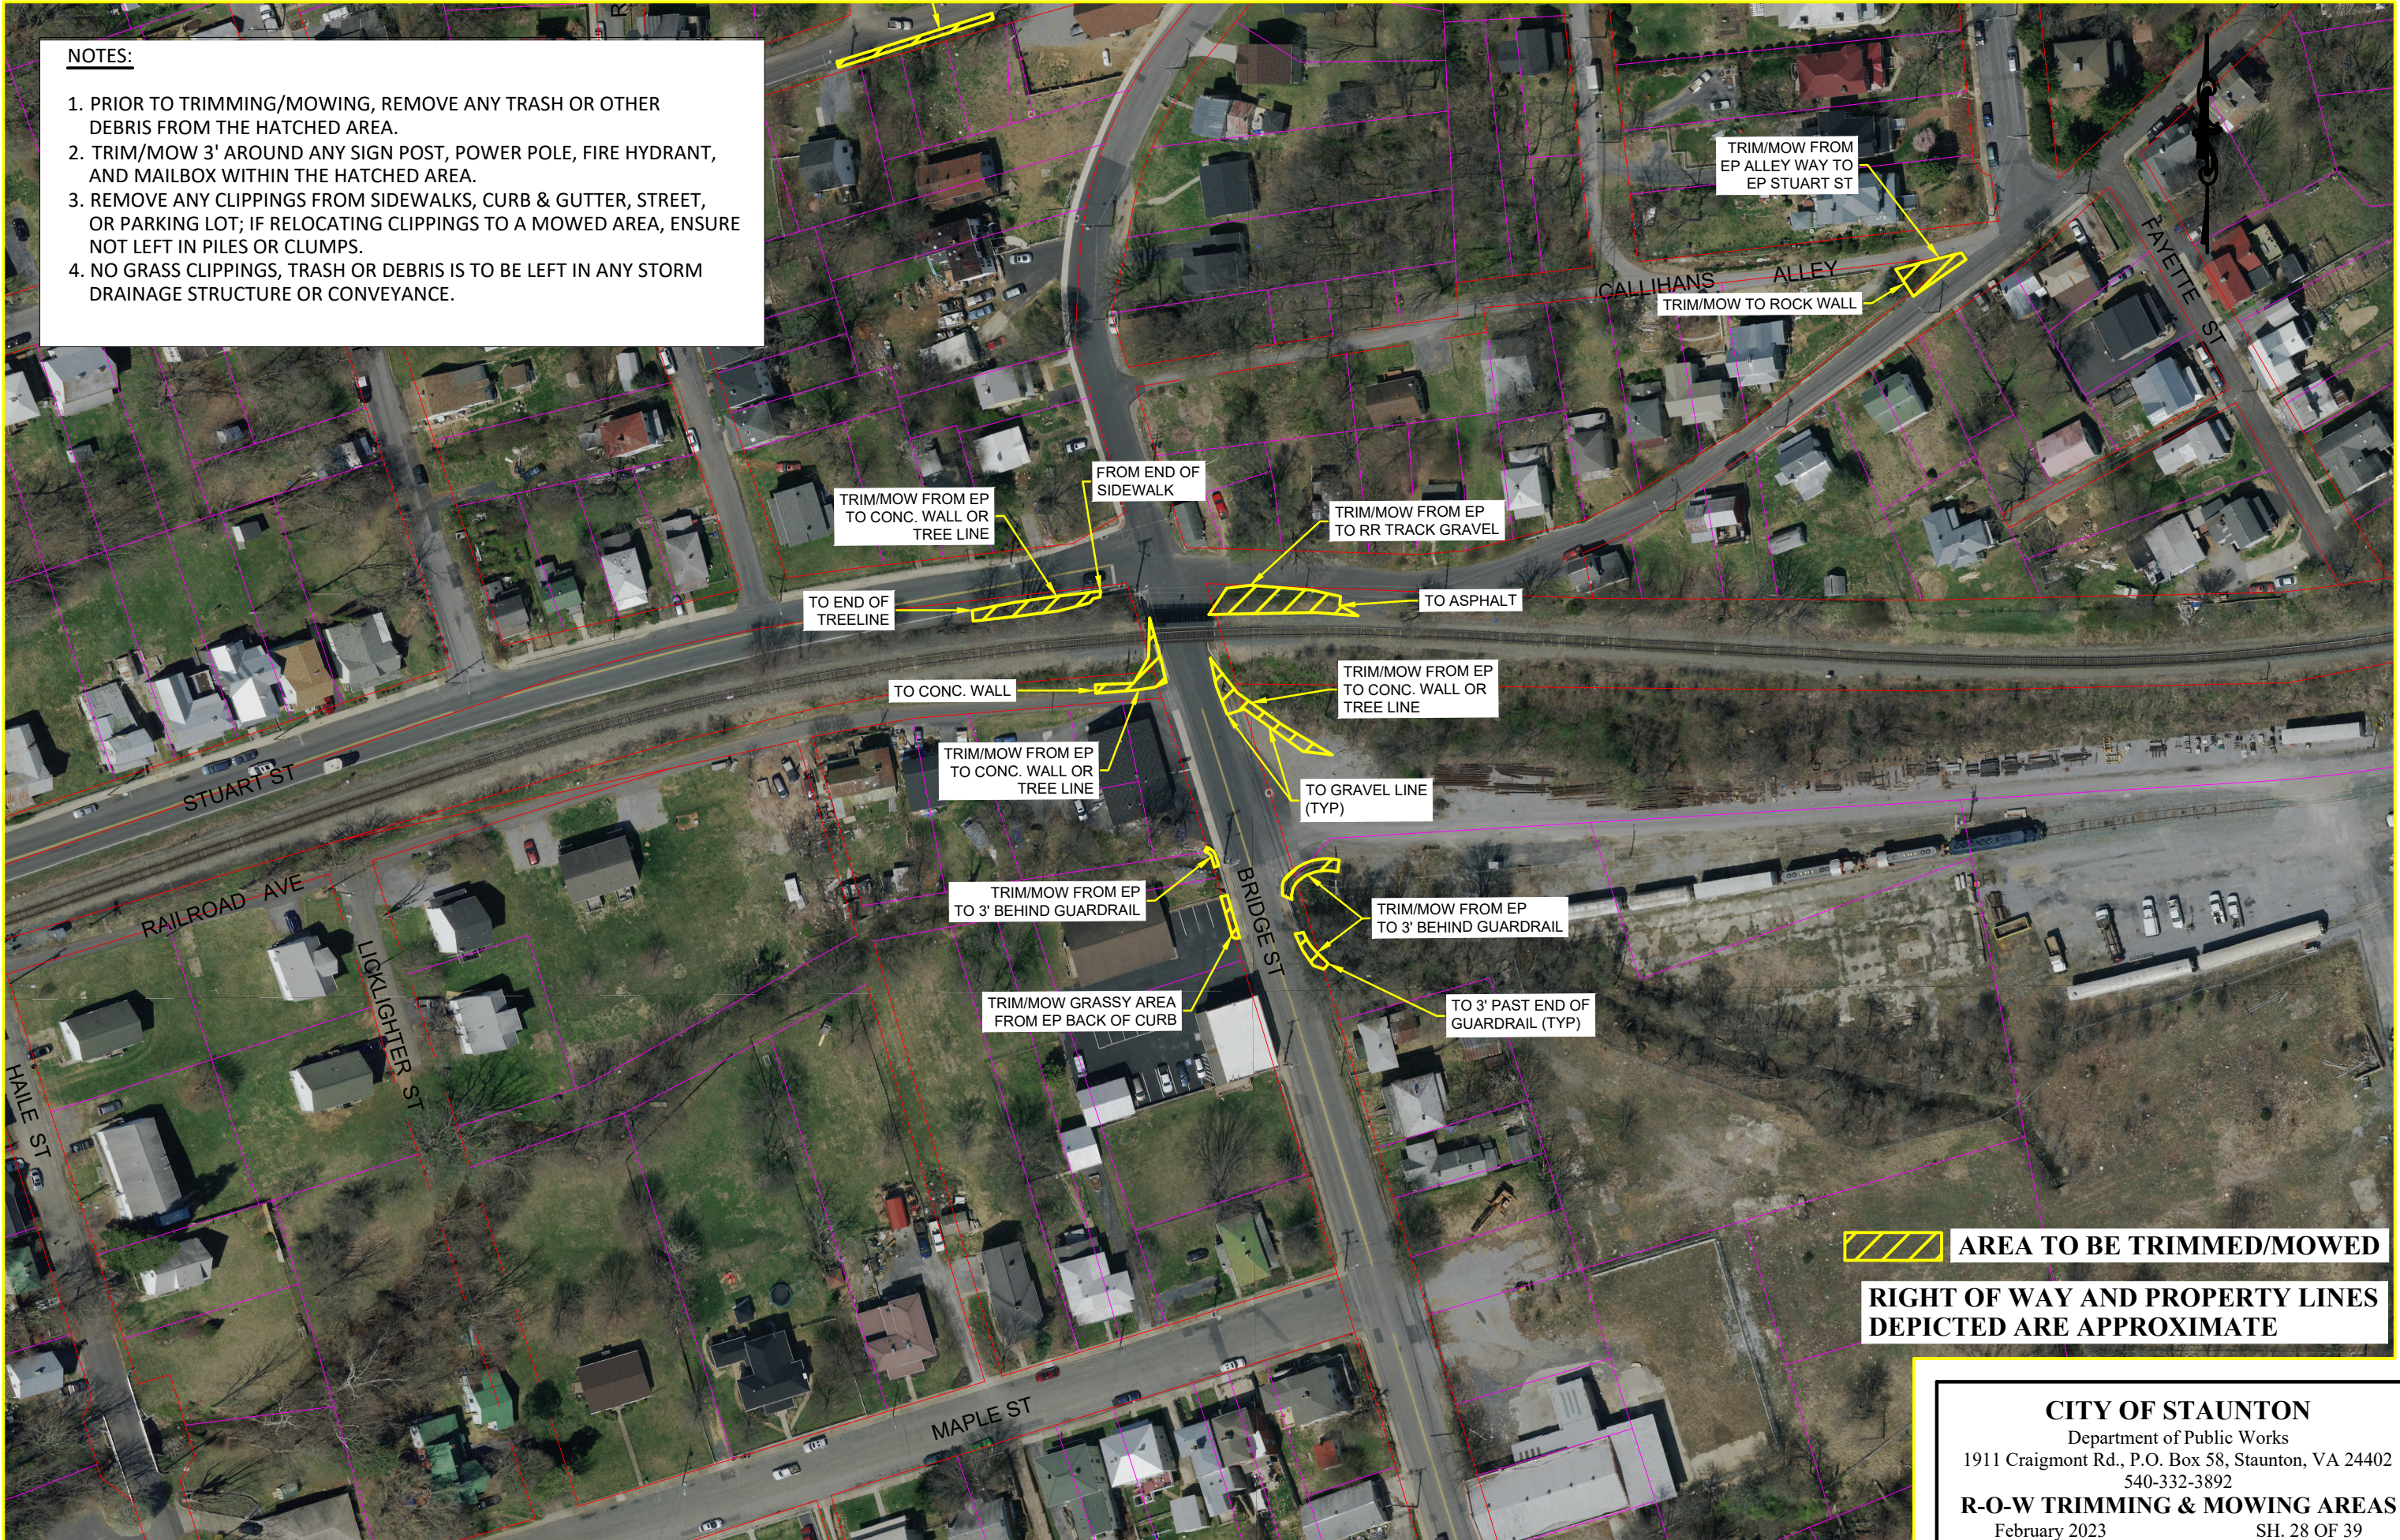

 **AREA TO BE TRIMMED/MOWED**

**RIGHT OF WAY AND PROPERTY LINES
DEPICTED ARE APPROXIMATE**

CITY OF STAUNTON
Department of Public Works
1911 Craigmont Rd., P.O. Box 58, Staunton, VA 24402
540-332-3892
R-O-W TRIMMING & MOWING AREAS
February 2023 SH. 28 OF 39

NOTES:

1. PRIOR TO TRIMMING/MOWING, REMOVE ANY TRASH OR OTHER DEBRIS FROM THE HATCHED AREA.
2. TRIM/MOW 3' AROUND ANY SIGN POST, POWER POLE, FIRE HYDRANT, AND MAILBOX WITHIN THE HATCHED AREA.
3. REMOVE ANY CLIPPINGS FROM SIDEWALKS, CURB & GUTTER, STREET, OR PARKING LOT; IF RELOCATING CLIPPINGS TO A MOWED AREA, ENSURE NOT LEFT IN PILES OR CLUMPS.
4. NO GRASS CLIPPINGS, TRASH OR DEBRIS IS TO BE LEFT IN ANY STORM DRAINAGE STRUCTURE OR CONVEYANCE.

TRIM/MOW TO 3'
PAST END OF
GUARDRAIL
(TYP)

TRIM/MOW 3' AROUND
FIRE HYDRANT
(TYP)

TO 3' BEHIND GUARDRAIL
OR TOP OF BANK
(TYP)

TRIM/MOW FROM 1' IN FRONT
OF GUARDRAIL (TYP)

TRIM/MOW TO 3'
PAST END OF
GUARDRAIL
(TYP)

TRIM/MOW 3' AROUND
MAILBOXES
(TYP)

 **AREA TO BE TRIMMED/MOWED**

**RIGHT OF WAY AND PROPERTY LINES
DEPICTED ARE APPROXIMATE**

CITY OF STAUNTON

Department of Public Works
1911 Craigmont Rd., P.O. Box 58, Staunton, VA 24402
540-332-3892


R-O-W TRIMMING & MOWING AREAS

February 2023

SH. 29 OF 39

NOTES:

1. PRIOR TO TRIMMING/MOWING, REMOVE ANY TRASH OR OTHER DEBRIS FROM THE HATCHED AREA.
2. TRIM/MOW 3' AROUND ANY SIGN POST, POWER POLE, FIRE HYDRANT, AND MAILBOX WITHIN THE HATCHED AREA.
3. REMOVE ANY CLIPPINGS FROM SIDEWALKS, CURB & GUTTER, STREET, OR PARKING LOT; IF RELOCATING CLIPPINGS TO A MOWED AREA, ENSURE NOT LEFT IN PILES OR CLUMPS.
4. NO GRASS CLIPPINGS, TRASH OR DEBRIS IS TO BE LEFT IN ANY STORM DRAINAGE STRUCTURE OR CONVEYANCE.

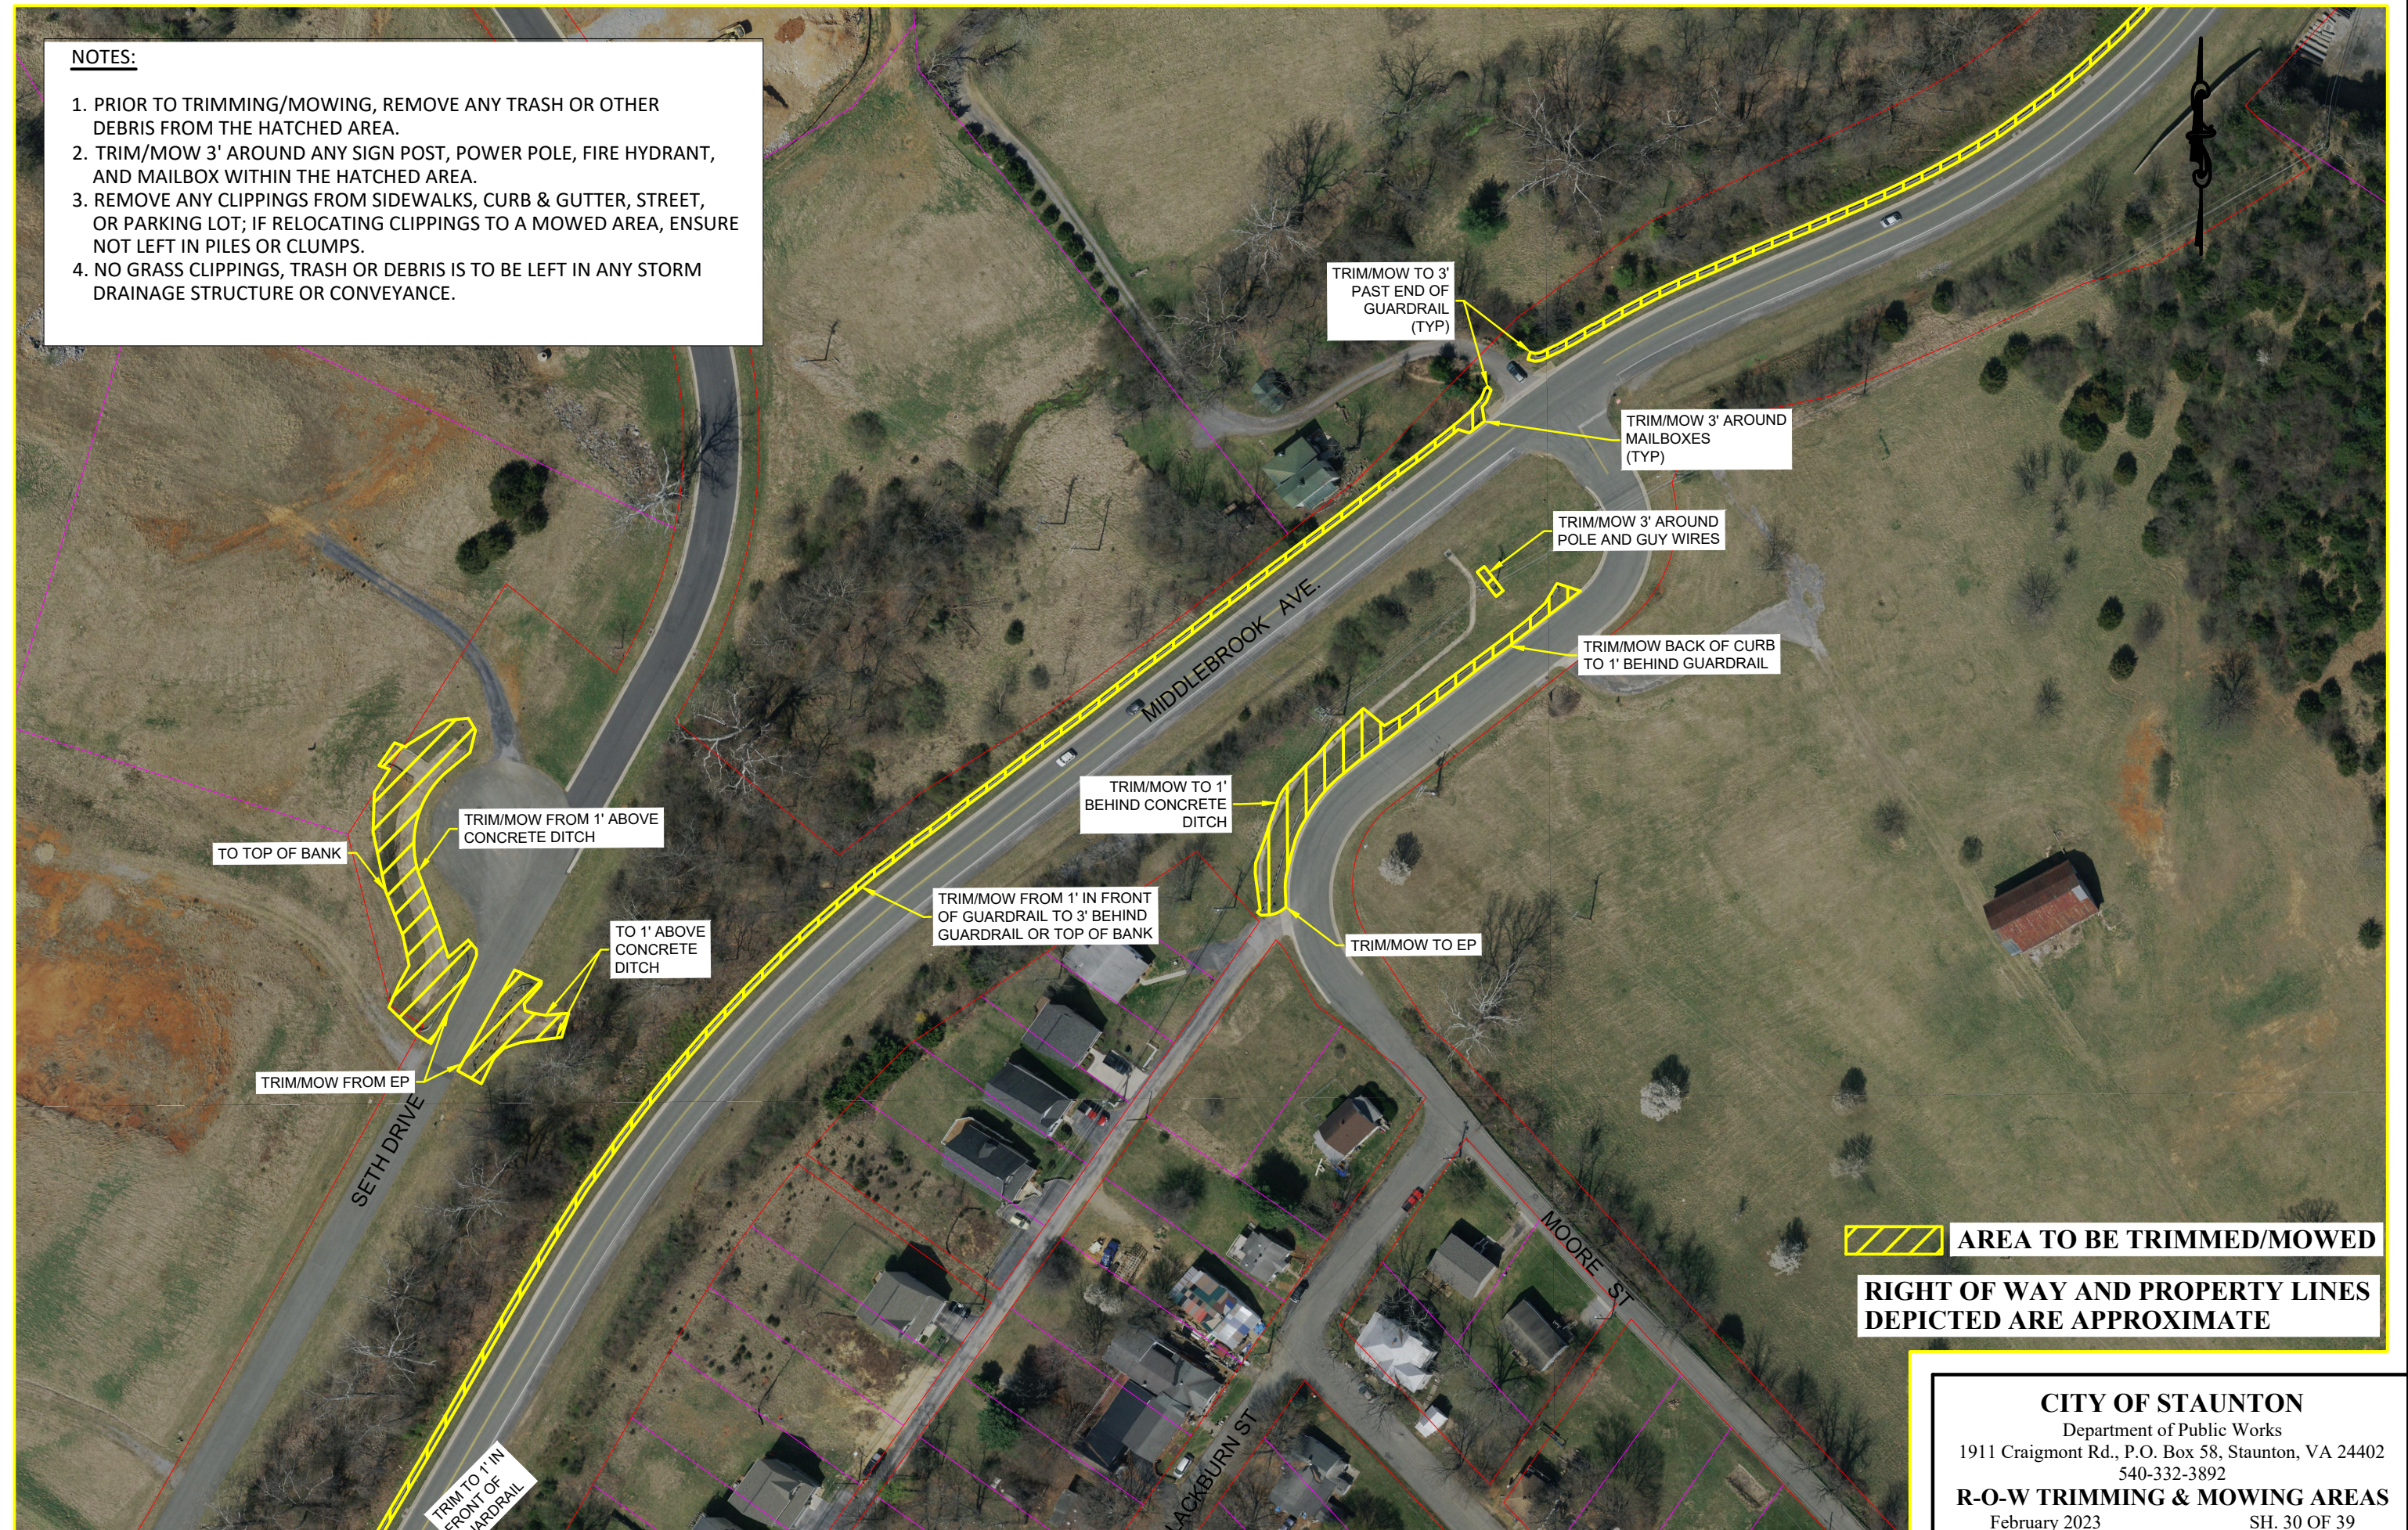

 **AREA TO BE TRIMMED/MOWED**

**RIGHT OF WAY AND PROPERTY LINES
DEPICTED ARE APPROXIMATE**

CITY OF STAUNTON

Department of Public Works
1911 Craigmont Rd., P.O. Box 58, Staunton, VA 24402
540-332-3892


R-O-W TRIMMING & MOWING AREAS

February 2023

SH. 30 OF 39

NOTES:

1. PRIOR TO TRIMMING/MOWING, REMOVE ANY TRASH OR OTHER DEBRIS FROM THE HATCHED AREA.
2. TRIM/MOW 3' AROUND ANY SIGN POST, POWER POLE, FIRE HYDRANT, AND MAILBOX WITHIN THE HATCHED AREA.
3. REMOVE ANY CLIPPINGS FROM SIDEWALKS, CURB & GUTTER, STREET, OR PARKING LOT; IF RELOCATING CLIPPINGS TO A MOWED AREA, ENSURE NOT LEFT IN PILES OR CLUMPS.
4. NO GRASS CLIPPINGS, TRASH OR DEBRIS IS TO BE LEFT IN ANY STORM DRAINAGE STRUCTURE OR CONVEYANCE.

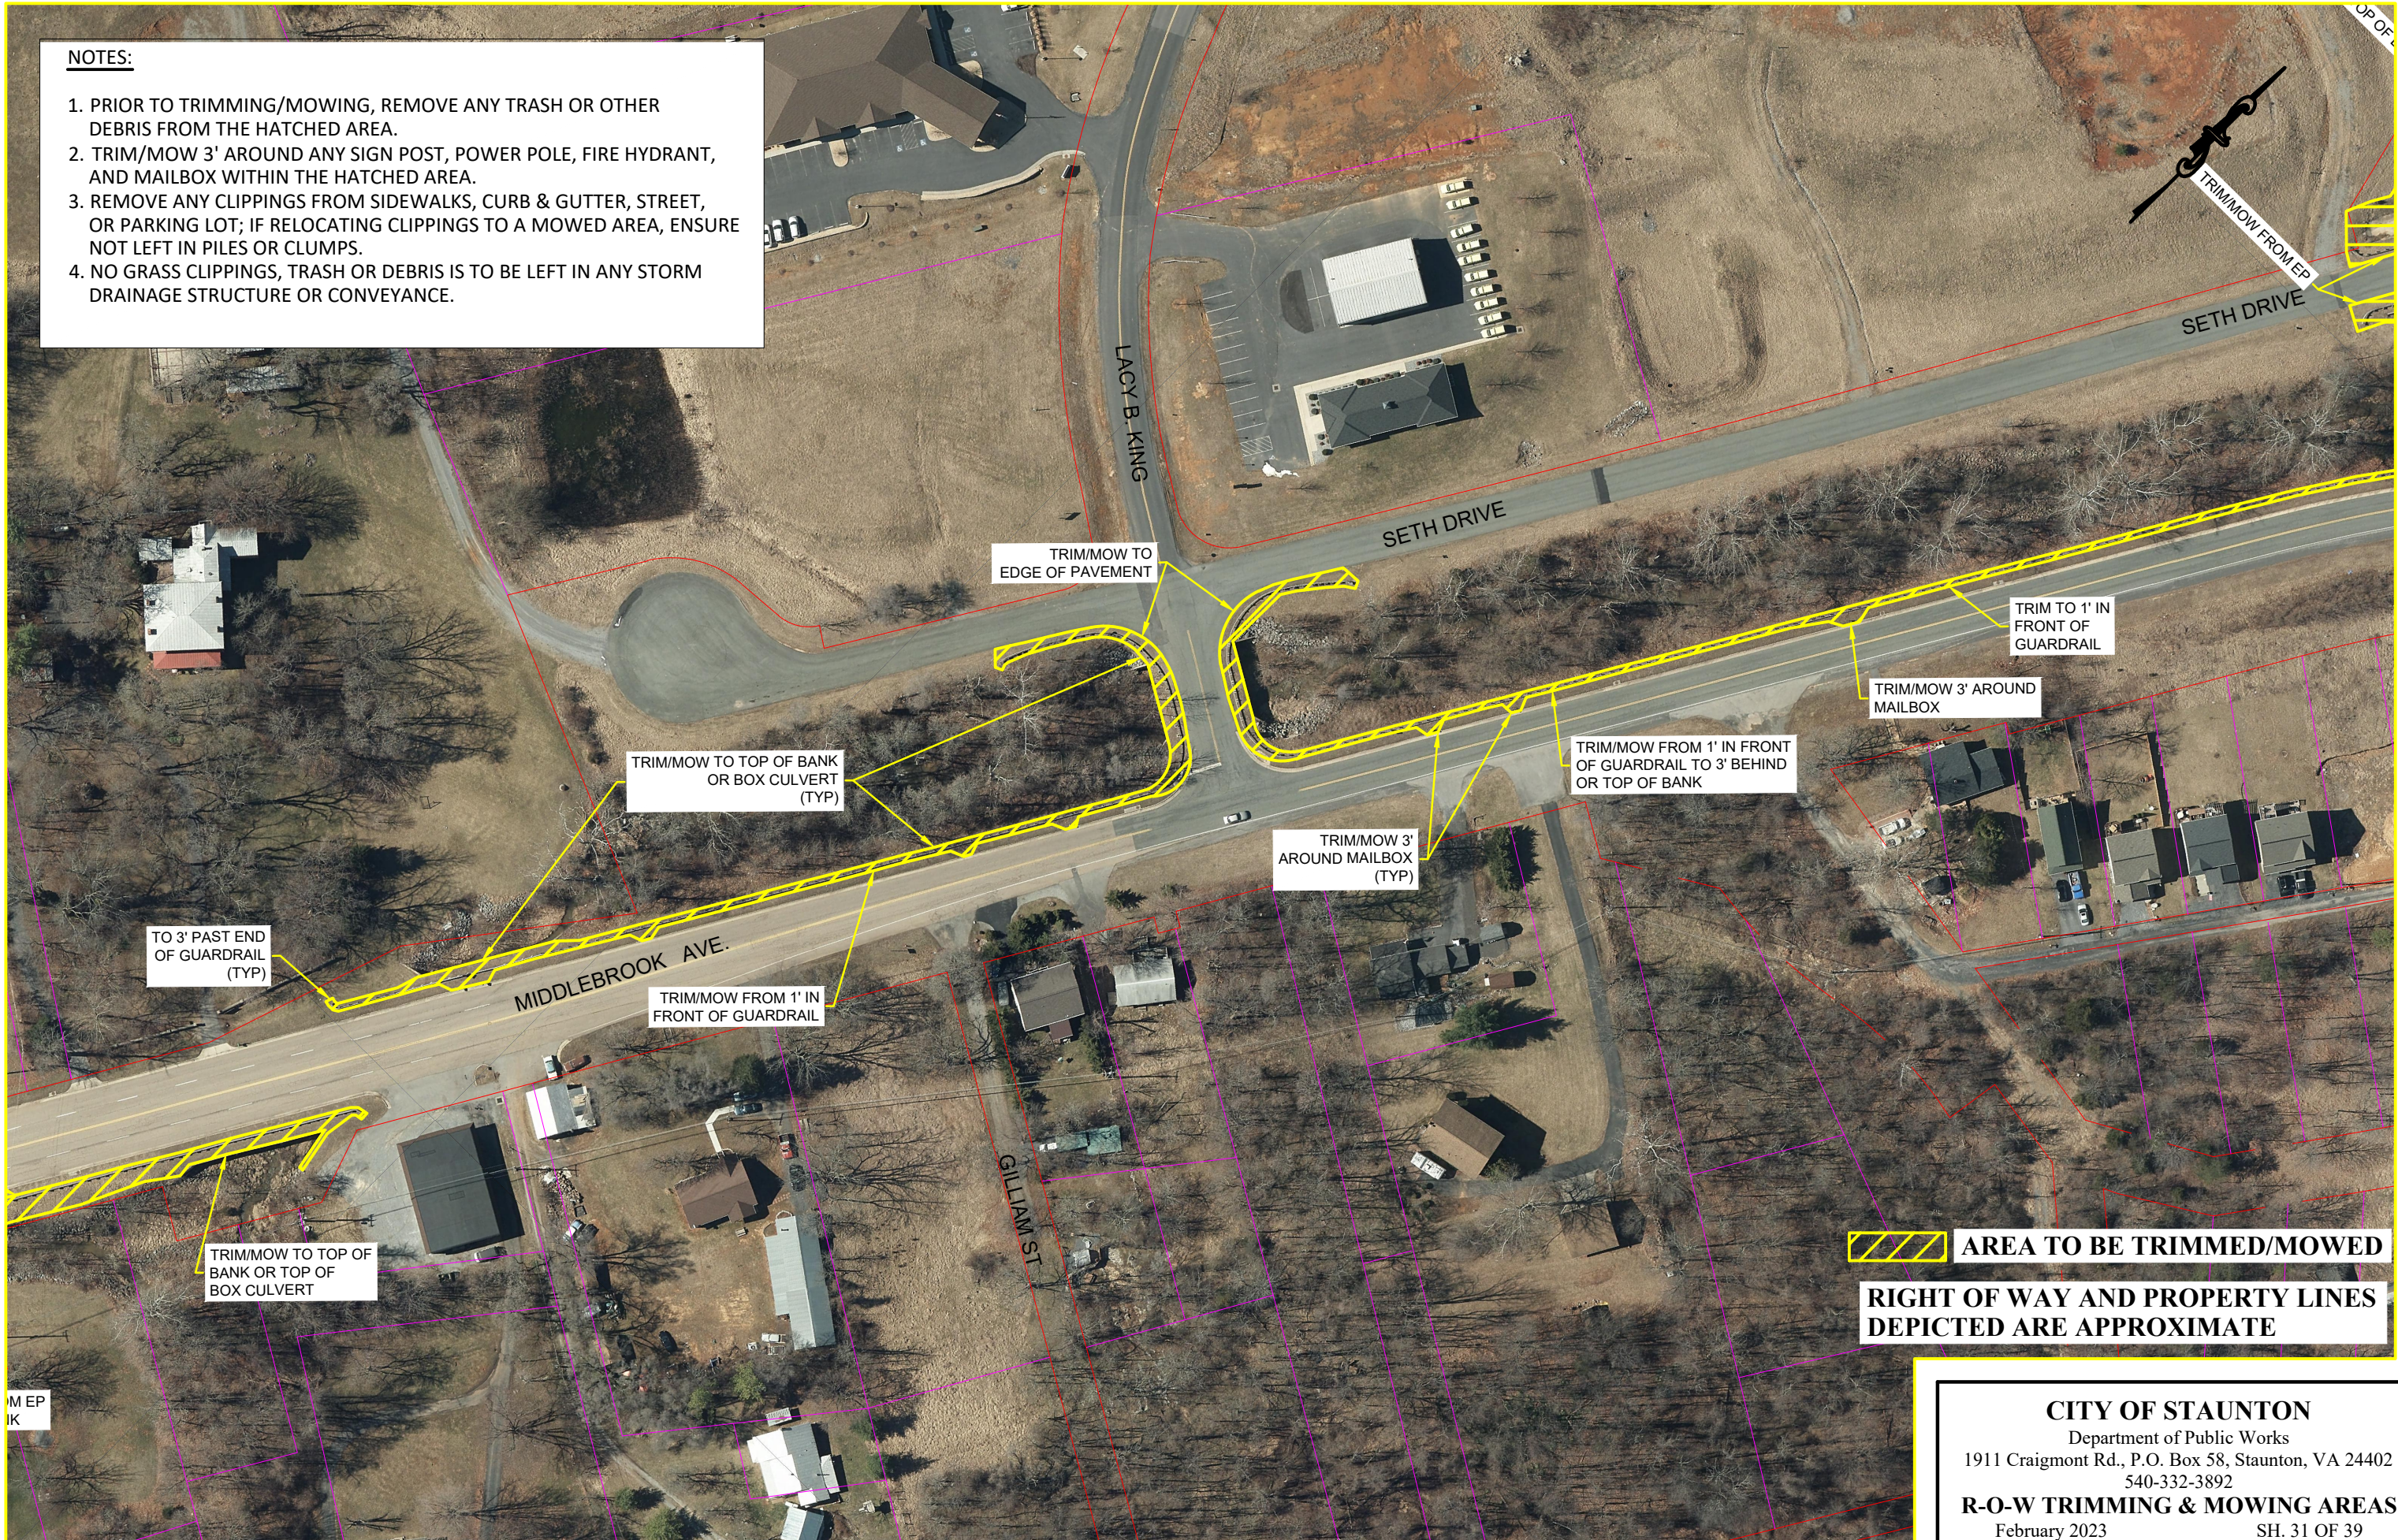

CITY OF STAUNTON

Department of Public Works
1911 Craigmont Rd., P.O. Box 58, Staunton, VA 24402
540-332-3892


R-O-W TRIMMING & MOWING AREAS

February 2023

SH. 31 OF 39

NOTES:

1. PRIOR TO TRIMMING/MOWING, REMOVE ANY TRASH OR OTHER DEBRIS FROM THE HATCHED AREA.
2. TRIM/MOW 3' AROUND ANY SIGN POST, POWER POLE, FIRE HYDRANT, AND MAILBOX WITHIN THE HATCHED AREA.
3. REMOVE ANY CLIPPINGS FROM SIDEWALKS, CURB & GUTTER, STREET, OR PARKING LOT; IF RELOCATING CLIPPINGS TO A MOWED AREA, ENSURE NOT LEFT IN PILES OR CLUMPS.
4. NO GRASS CLIPPINGS, TRASH OR DEBRIS IS TO BE LEFT IN ANY STORM DRAINAGE STRUCTURE OR CONVEYANCE.

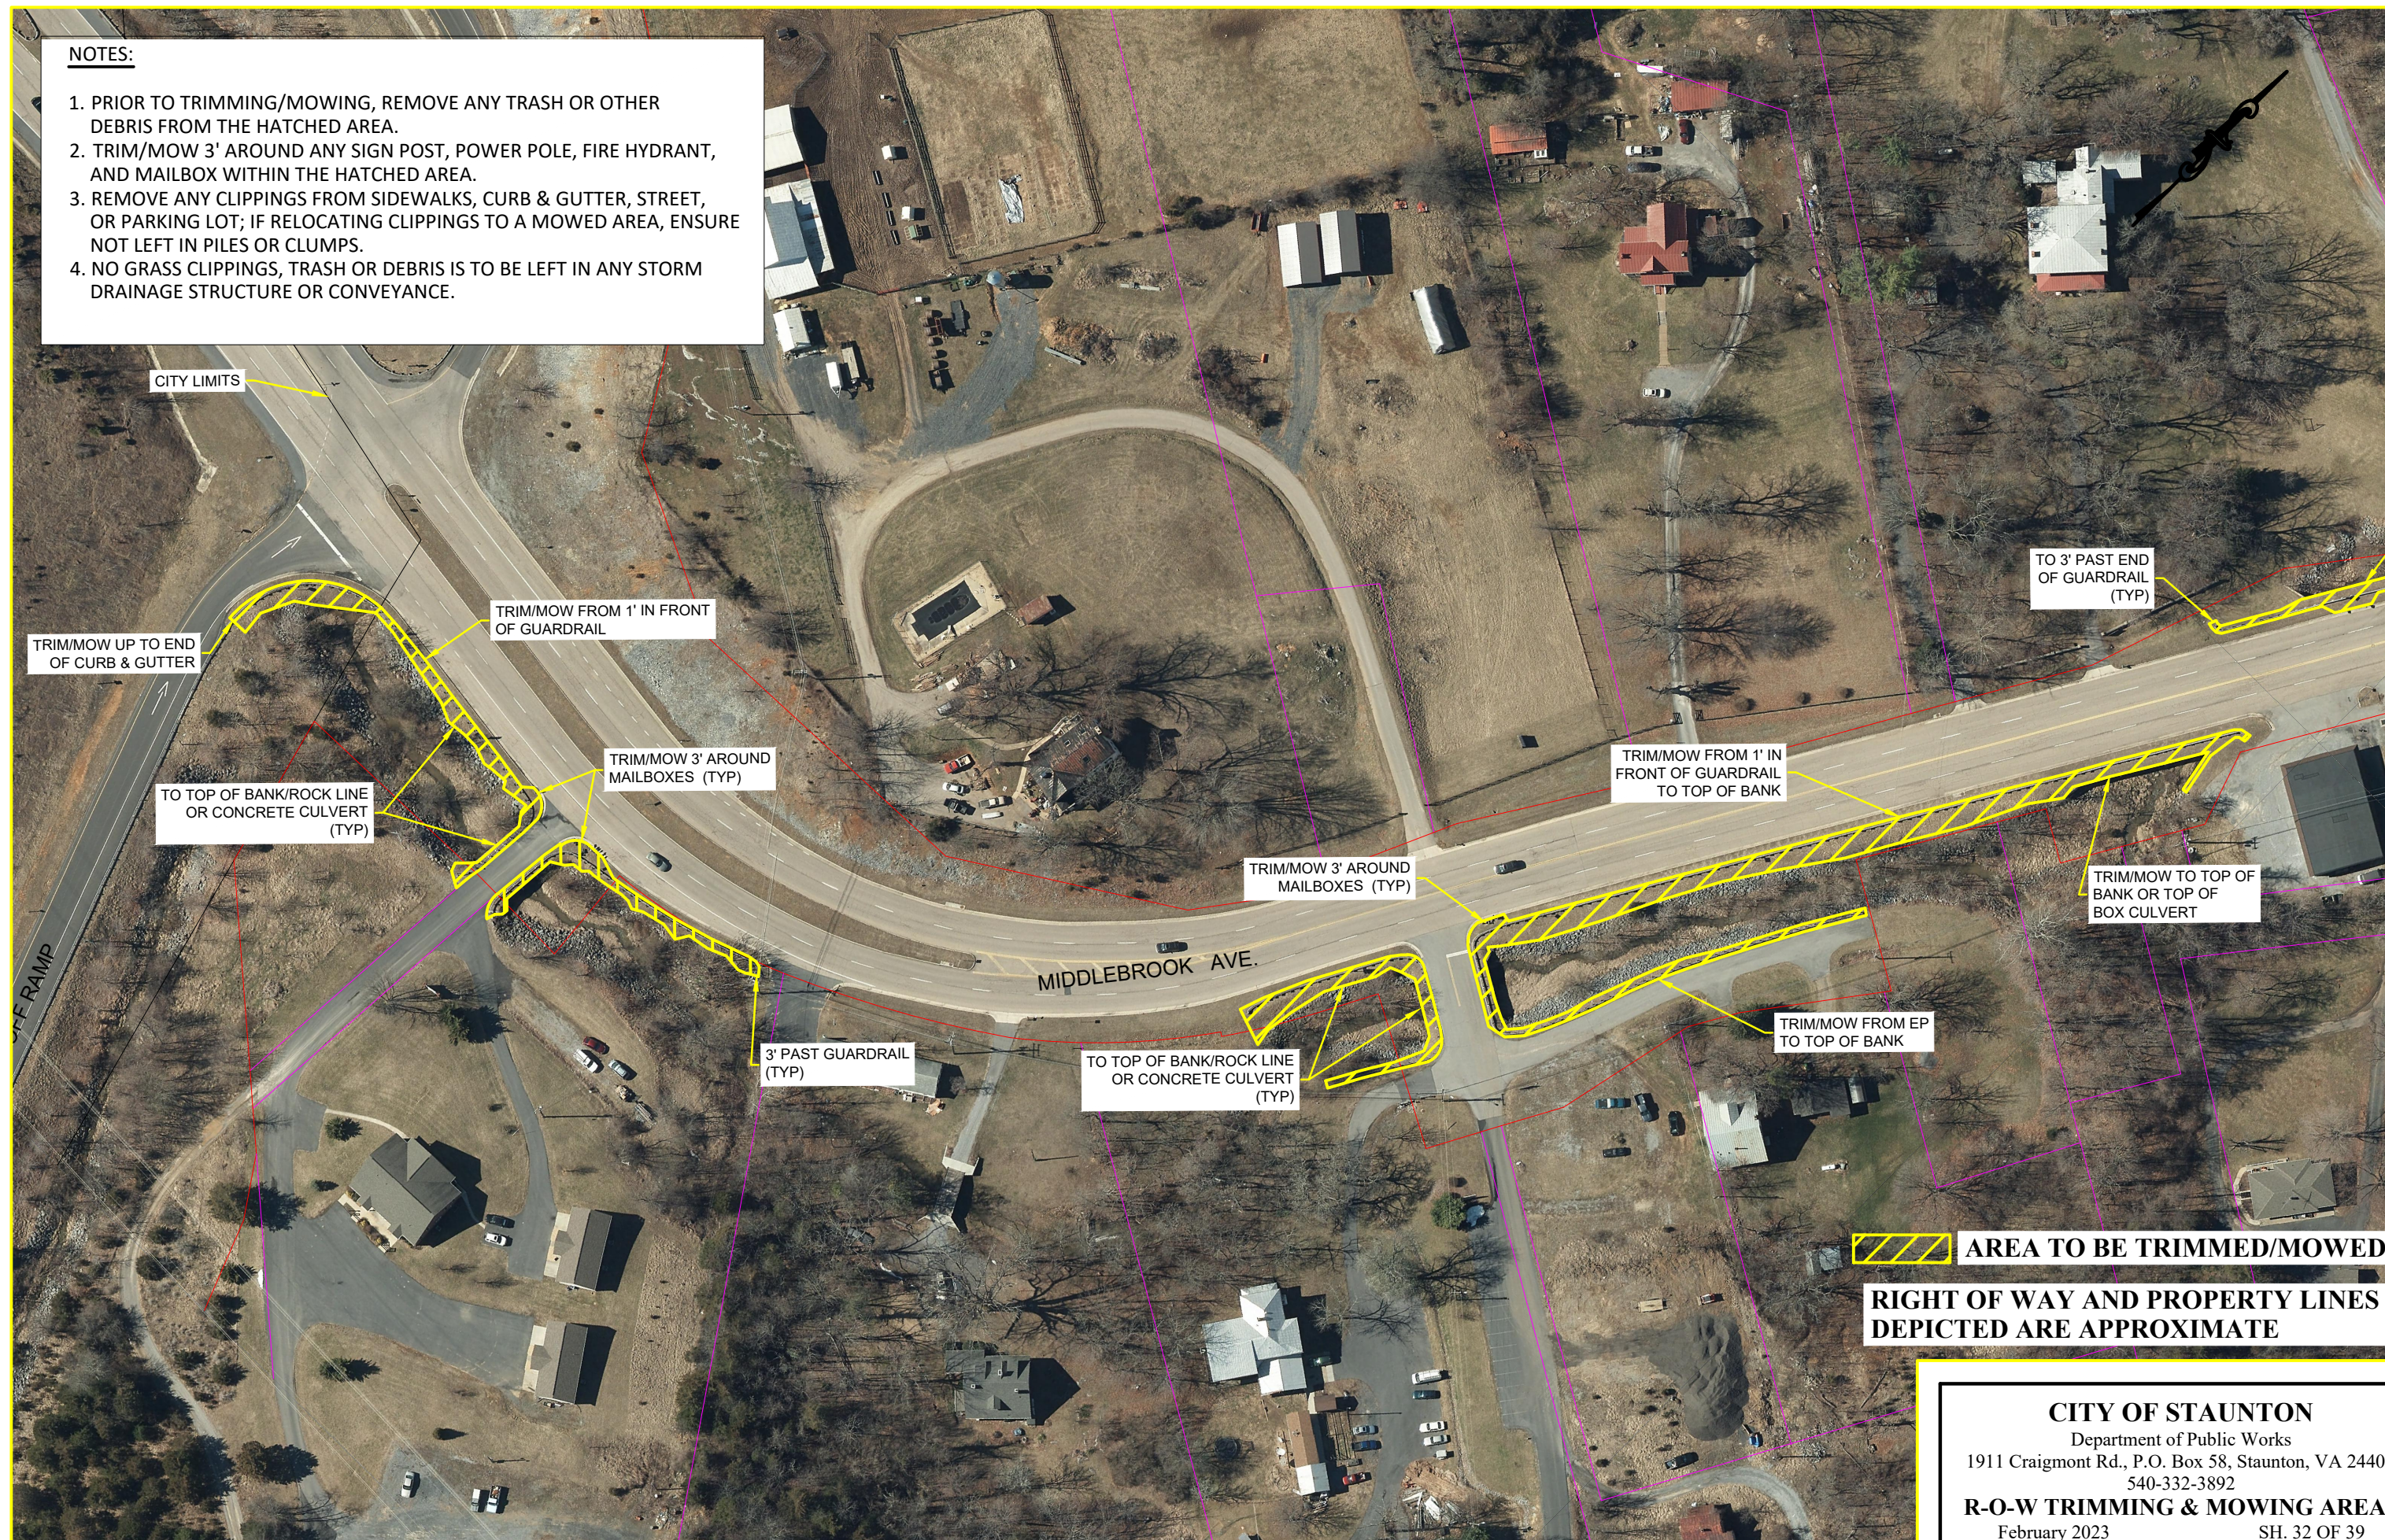

CITY OF STAUNTON

Department of Public Works
1911 Craigmont Rd., P.O. Box 58, Staunton, VA 24402
540-332-3892

R-O-W TRIMMING & MOWING AREAS

February 2023

SH. 32 OF 39

NOTES:

1. PRIOR TO TRIMMING/MOWING, REMOVE ANY TRASH OR OTHER DEBRIS FROM THE HATCHED AREA.
2. TRIM/MOW 3' AROUND ANY SIGN POST, POWER POLE, FIRE HYDRANT, AND MAILBOX WITHIN THE HATCHED AREA.
3. REMOVE ANY CLIPPINGS FROM SIDEWALKS, CURB & GUTTER, STREET, OR PARKING LOT; IF RELOCATING CLIPPINGS TO A MOWED AREA, ENSURE NOT LEFT IN PILES OR CLUMPS.
4. NO GRASS CLIPPINGS, TRASH OR DEBRIS IS TO BE LEFT IN ANY STORM DRAINAGE STRUCTURE OR CONVEYANCE.

TO 3' PAST END
OF GUARDRAIL
(TYP)

TRIM/MOW FROM EP TO 3'
BEHIND GUARDRAIL
OR TOP OF BANK
(TYP)

TRIM/MOW FROM EP TO 3'
BEHIND GUARDRAIL
OR TOP OF BANK
(TYP)

LACY B. KING WAY

TO 3' PAST END
OF GUARDRAIL
(TYP)

TO TOP OF BANK

TRIM/MOW FROM 1' ABOVE
CONCRETE DITCH



AREA TO BE TRIMMED/MOWED

RIGHT OF WAY AND PROPERTY LINES
DEPICTED ARE APPROXIMATE

CITY OF STAUNTON

Department of Public Works
1911 Craigmont Rd., P.O. Box 58, Staunton, VA 24402
540-332-3892

R-O-W TRIMMING & MOWING AREAS

February 2023

SH. 33 OF 39

NOTES:

1. PRIOR TO TRIMMING/MOWING, REMOVE ANY TRASH OR OTHER DEBRIS FROM THE HATCHED AREA.
2. TRIM/MOW 3' AROUND ANY SIGN POST, POWER POLE, FIRE HYDRANT, AND MAILBOX WITHIN THE HATCHED AREA.
3. REMOVE ANY CLIPPINGS FROM SIDEWALKS, CURB & GUTTER, STREET, OR PARKING LOT; IF RELOCATING CLIPPINGS TO A MOWED AREA, ENSURE NOT LEFT IN PILES OR CLUMPS.
4. NO GRASS CLIPPINGS, TRASH OR DEBRIS IS TO BE LEFT IN ANY STORM DRAINAGE STRUCTURE OR CONVEYANCE.



AREA TO BE TRIMMED/MOWED

**RIGHT OF WAY AND PROPERTY LINES
DEPICTED ARE APPROXIMATE**

CITY OF STAUNTON


Department of Public Works
1911 Craigmont Rd., P.O. Box 58, Staunton, VA 24402
540-332-3892

R-O-W TRIMMING & MOWING AREAS

February 2023

SH. 34 OF 39

- NOTES:**
1. PRIOR TO TRIMMING/MOWING, REMOVE ANY TRASH OR OTHER DEBRIS FROM THE HATCHED AREA.
 2. TRIM/MOW 3' AROUND ANY SIGN POST, POWER POLE, FIRE HYDRANT, AND MAILBOX WITHIN THE HATCHED AREA.
 3. REMOVE ANY CLIPPINGS FROM SIDEWALKS, CURB & GUTTER, STREET, OR PARKING LOT; IF RELOCATING CLIPPINGS TO A MOWED AREA, ENSURE NOT LEFT IN PILES OR CLUMPS.
 4. NO GRASS CLIPPINGS, TRASH OR DEBRIS IS TO BE LEFT IN ANY STORM DRAINAGE STRUCTURE OR CONVEYANCE.

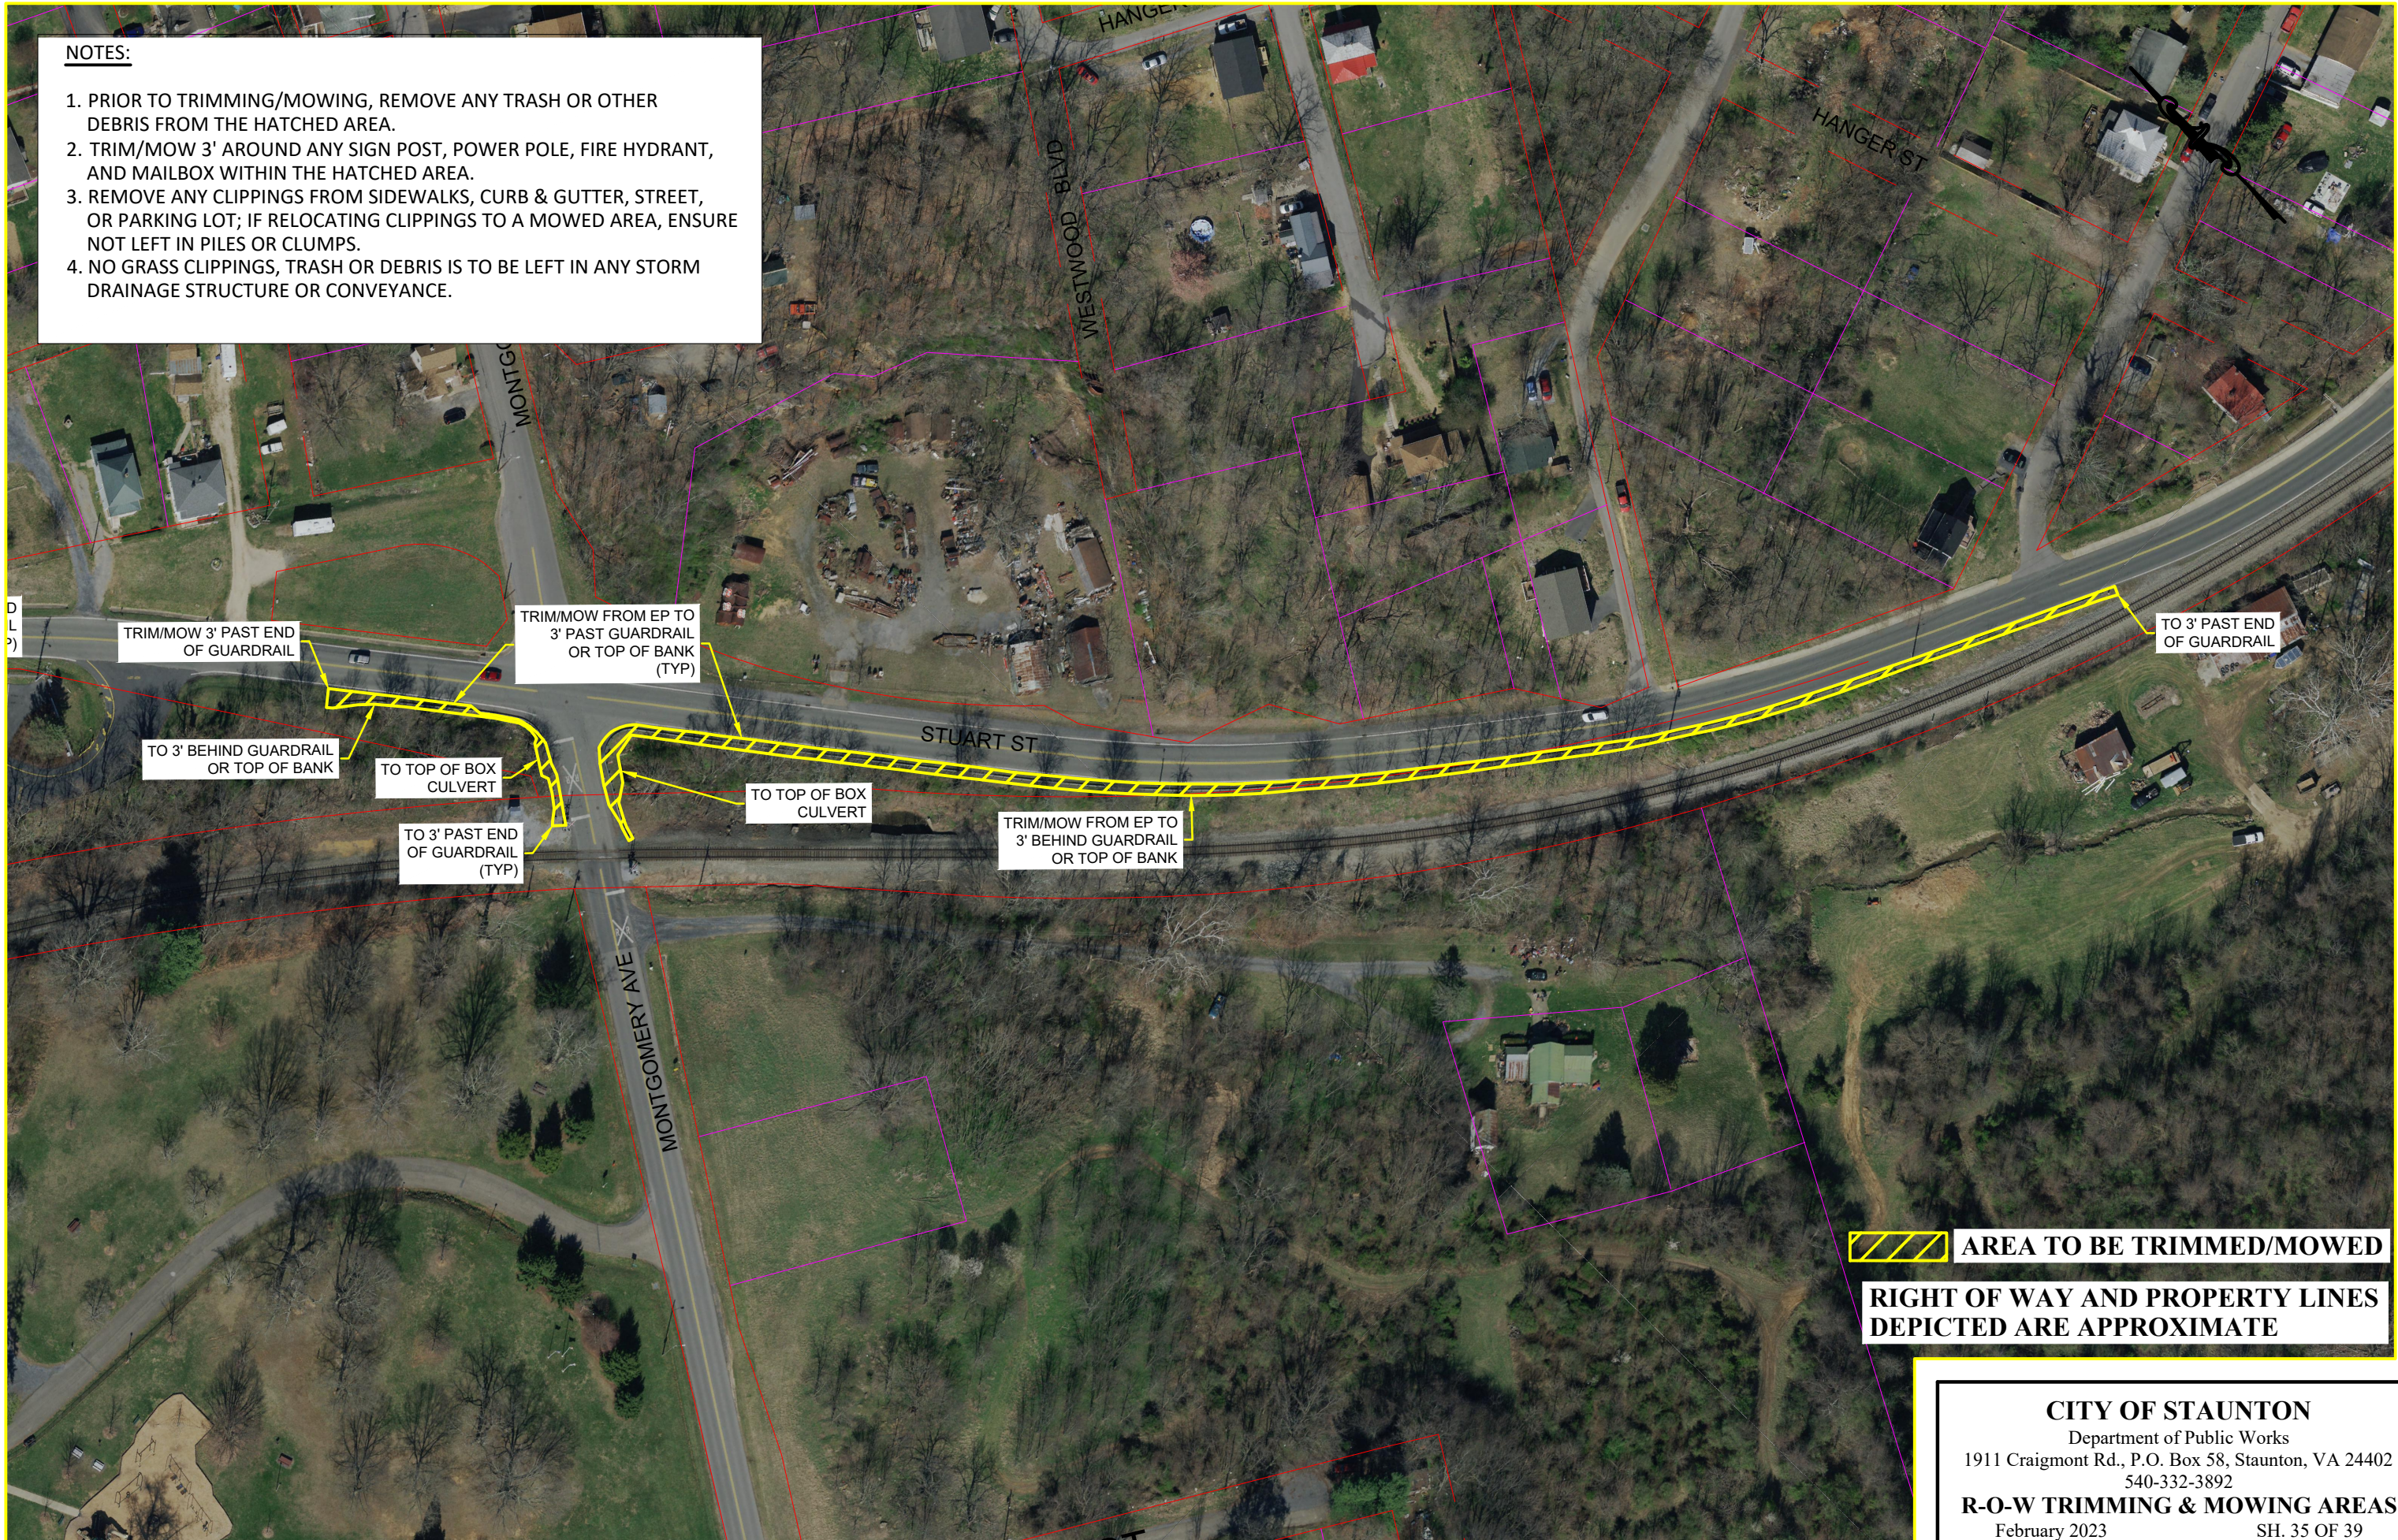

AREA TO BE TRIMMED/MOWED

**RIGHT OF WAY AND PROPERTY LINES
DEPICTED ARE APPROXIMATE**

CITY OF STAUNTON
Department of Public Works
1911 Craigmont Rd., P.O. Box 58, Staunton, VA 24402
540-332-3892
R-O-W TRIMMING & MOWING AREAS
February 2023 SH. 35 OF 39

NOTES:

1. PRIOR TO TRIMMING/MOWING, REMOVE ANY TRASH OR OTHER DEBRIS FROM THE HATCHED AREA.
2. TRIM/MOW 3' AROUND ANY SIGN POST, POWER POLE, FIRE HYDRANT, AND MAILBOX WITHIN THE HATCHED AREA.
3. REMOVE ANY CLIPPINGS FROM SIDEWALKS, CURB & GUTTER, STREET, OR PARKING LOT; IF RELOCATING CLIPPINGS TO A MOWED AREA, ENSURE NOT LEFT IN PILES OR CLUMPS.
4. NO GRASS CLIPPINGS, TRASH OR DEBRIS IS TO BE LEFT IN ANY STORM DRAINAGE STRUCTURE OR CONVEYANCE.

TO 3' PAST END
OF GUARDRAIL
(TYP)

TRIM/MOW FROM EP TO
3' BEHIND GUARDRAIL

TO 3' PAST END
OF GUARDRAIL
(TYP)

TRIM/MOW 3' PAST END
OF GUARDRAIL

TRIM/MOW FROM EP TO
3' PAST GUARDRAIL
OR TOP OF BANK
(TYP)

TRIM/MOW FROM EP
TO CHAIN LINK FENCE

TO 3' BEHIND GUARDRAIL
OR TOP OF BANK

TO TOP OF BOX
CULVERT

TO 3' PAST END
OF GUARDRAIL
(TYP)

TO TOP OF BOX
CULVERT

 **AREA TO BE TRIMMED/MOWED**

**RIGHT OF WAY AND PROPERTY LINES
DEPICTED ARE APPROXIMATE**

CITY OF STAUNTON

Department of Public Works
1911 Craigmont Rd., P.O. Box 58, Staunton, VA 24402
540-332-3892

R-O-W TRIMMING & MOWING AREAS

February 2023

SH. 36 OF 39

NOTES:

1. PRIOR TO TRIMMING/MOWING, REMOVE ANY TRASH OR OTHER DEBRIS FROM THE HATCHED AREA.
2. TRIM/MOW 3' AROUND ANY SIGN POST, POWER POLE, FIRE HYDRANT, AND MAILBOX WITHIN THE HATCHED AREA.
3. REMOVE ANY CLIPPINGS FROM SIDEWALKS, CURB & GUTTER, STREET, OR PARKING LOT; IF RELOCATING CLIPPINGS TO A MOWED AREA, ENSURE NOT LEFT IN PILES OR CLUMPS.
4. NO GRASS CLIPPINGS, TRASH OR DEBRIS IS TO BE LEFT IN ANY STORM DRAINAGE STRUCTURE OR CONVEYANCE.

TRIM/MOW EP STEFFEY ST TO
3' BEHIND GUARDRAIL

TO 3' PAST END
OF GUARDRAIL
(TYP)

TO 3' PAST END
OF GUARDRAIL
(TYP)

TRIM/MOW FROM EP
TO CHAIN LINK
FENCE

TRIM/MOW TO TOP OF
DITCH ON BOTH SIDES &
3' BEYOND END OF
RIP-RAP

ACCESS DITCH FROM
THIS PARKING LOT
OFF OF HAYS AVE/
CHRYSLER ST



AREA TO BE TRIMMED/MOWED

**RIGHT OF WAY AND PROPERTY LINES
DEPICTED ARE APPROXIMATE**

CITY OF STAUNTON

Department of Public Works
1911 Craigmont Rd., P.O. Box 58, Staunton, VA 24402
540-332-3892

R-O-W TRIMMING & MOWING AREAS

February 2023

SH. 37 OF 39

NOTES:

1. PRIOR TO TRIMMING/MOWING, REMOVE ANY TRASH OR OTHER DEBRIS FROM THE HATCHED AREA.
2. TRIM/MOW 3' AROUND ANY SIGN POST, POWER POLE, FIRE HYDRANT, AND MAILBOX WITHIN THE HATCHED AREA.
3. REMOVE ANY CLIPPINGS FROM SIDEWALKS, CURB & GUTTER, STREET, OR PARKING LOT; IF RELOCATING CLIPPINGS TO A MOWED AREA, ENSURE NOT LEFT IN PILES OR CLUMPS.
4. NO GRASS CLIPPINGS, TRASH OR DEBRIS IS TO BE LEFT IN ANY STORM DRAINAGE STRUCTURE OR CONVEYANCE.

TRIM/MOW FROM EP

TO 3' PAST
FIRE HYDRANT

TO TREE LINE OR
TOP OF BANK

TO END OF
CHAINLINK
FENCE



AREA TO BE TRIMMED/MOWED

**RIGHT OF WAY AND PROPERTY LINES
DEPICTED ARE APPROXIMATE**

CITY OF STAUNTON

Department of Public Works
1911 Craigmont St., P.O. Box 58, Staunton, VA 24402
540-332-3892

R-O-W TRIMMING & MOWING AREAS

February 2023

SH. 38 OF 39

NOTES:

1. PRIOR TO TRIMMING/MOWING, REMOVE ANY TRASH OR OTHER DEBRIS FROM THE HATCHED AREA.
2. TRIM/MOW 3' AROUND ANY SIGN POST, POWER POLE, FIRE HYDRANT, AND MAILBOX WITHIN THE HATCHED AREA.
3. REMOVE ANY CLIPPINGS FROM SIDEWALKS, CURB & GUTTER, STREET, OR PARKING LOT; IF RELOCATING CLIPPINGS TO A MOWED AREA, ENSURE NOT LEFT IN PILES OR CLUMPS.
4. NO GRASS CLIPPINGS, TRASH OR DEBRIS IS TO BE LEFT IN ANY STORM DRAINAGE STRUCTURE OR CONVEYANCE.

TRIM/MOW FROM EP
TO TOE OF BANK
(TYP)

TO RETAINING WALL
AT 5 EAST ST.

TRIM/MOW FROM EP
TOP OF BANK

TO MAILBOX

TO END
OF WALL

TRIM/MOW FROM EP
PARKING LOT TO
EP MULBERRY ST

TRIM/MOW TOP OF WALL
TO EP MULBERRY ST

 AREA TO BE TRIMMED/MOWED

RIGHT OF WAY AND PROPERTY LINES
DEPICTED ARE APPROXIMATE

CITY OF STAUNTON

Department of Public Works
1911 Craigmont Rd., P.O. Box 58, Staunton, VA 24402
540-332-3892

R-O-W TRIMMING & MOWING AREAS

February 2023

SH. 39 OF 39