CITY OF
STAUNTON, VA

BRICK SIDEWALK
STONE CURB AND STONE BASE

Draw No.
M-4
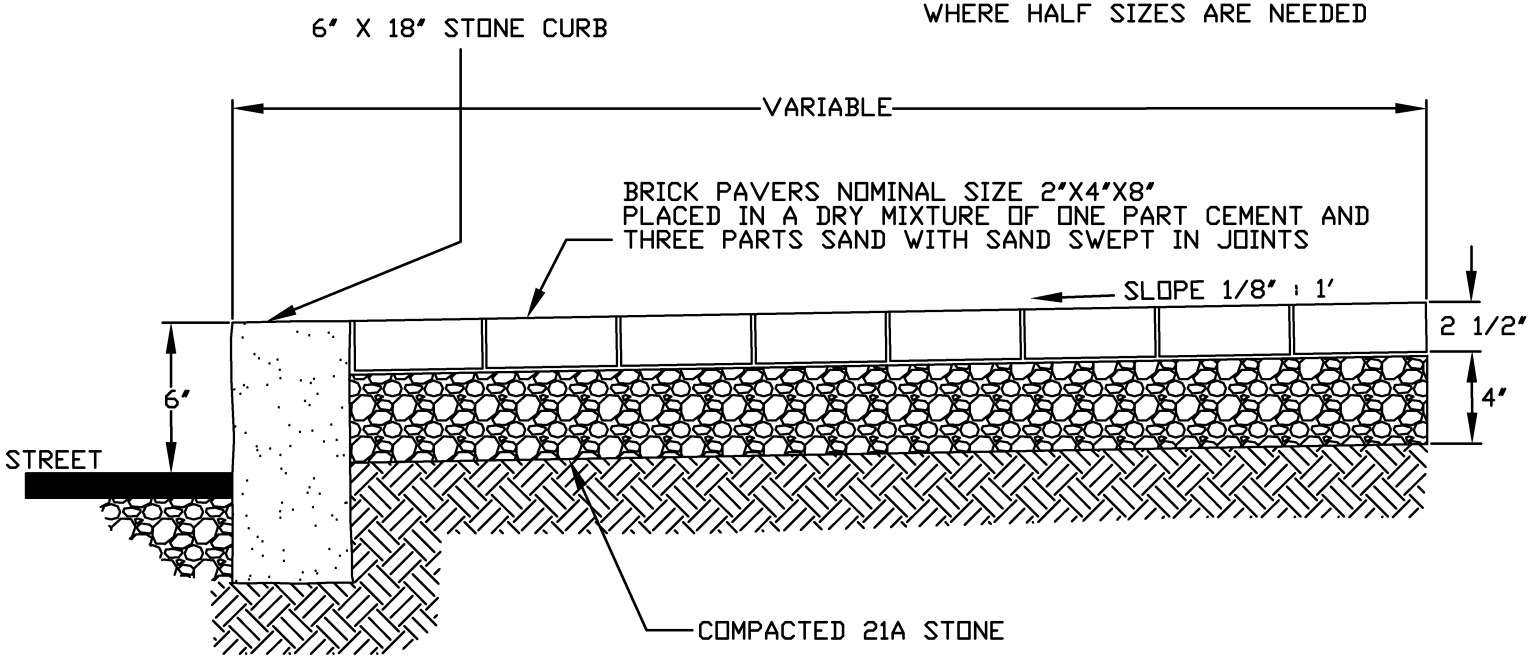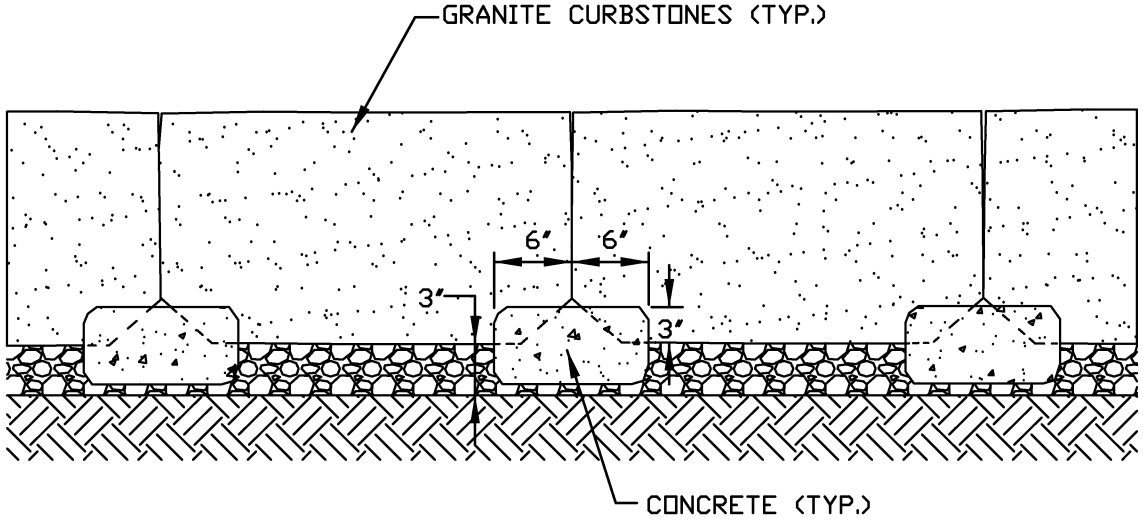
BRICK PAVERS SHALL BE LAID
PERPINDICULAR TO THE CURB
USING STANDARD RUNNING BOND
BRICK PAVERS SHALL BE SAW CUT
WHERE HALF SIZES ARE NEEDED